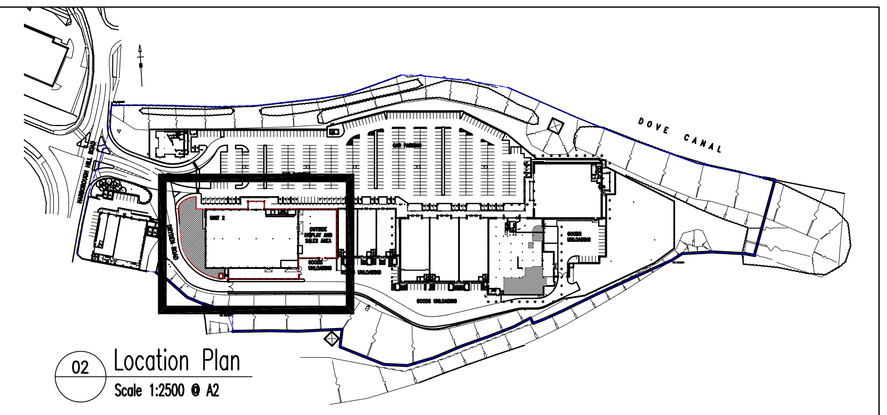


02 Location Plan
Scale 1:2500 @ A2

UNIT 2
TROLLEY PARK

UNIT 2

UNIT 3a

LANDSCAPING

OUTSIDE SALES AND DISPLAY AREA

ASSUMED FFL +66.3m

BIN STORE

SUB STATION

REAR SERVICE YARD

01 Existing Unit 2 Plan
Scale 1:200 @ A2

Rev	Description	Date	By	Chk

Status — Purpose for Issue
Planning ■ Tender □
Construction □ As Built □
PLANNING

Client
PEEL DEVELOPMENTS (UK) LTD

Contract
PROPOSED UNIT 2
HARBOROUGH HILL ROAD
BARNSLEY

Drawing
EXISTING FLOOR PLAN

bateandtaylor architects
www.bate-taylor.co.uk
macintosh house
4a cambridge street
manchester m1 5gg
tel: 0161 236 0999
fax: 0161 236 0404
mail@bate-taylor.co.uk

Drawing No. MH733-101 Revision /
Scales 1:200 @ A1 Date FEB '12
Drawn PR Checked GB

This drawing is the copyright of the Architect and may not be reproduced without licence.
DO NOT scale from this drawing.