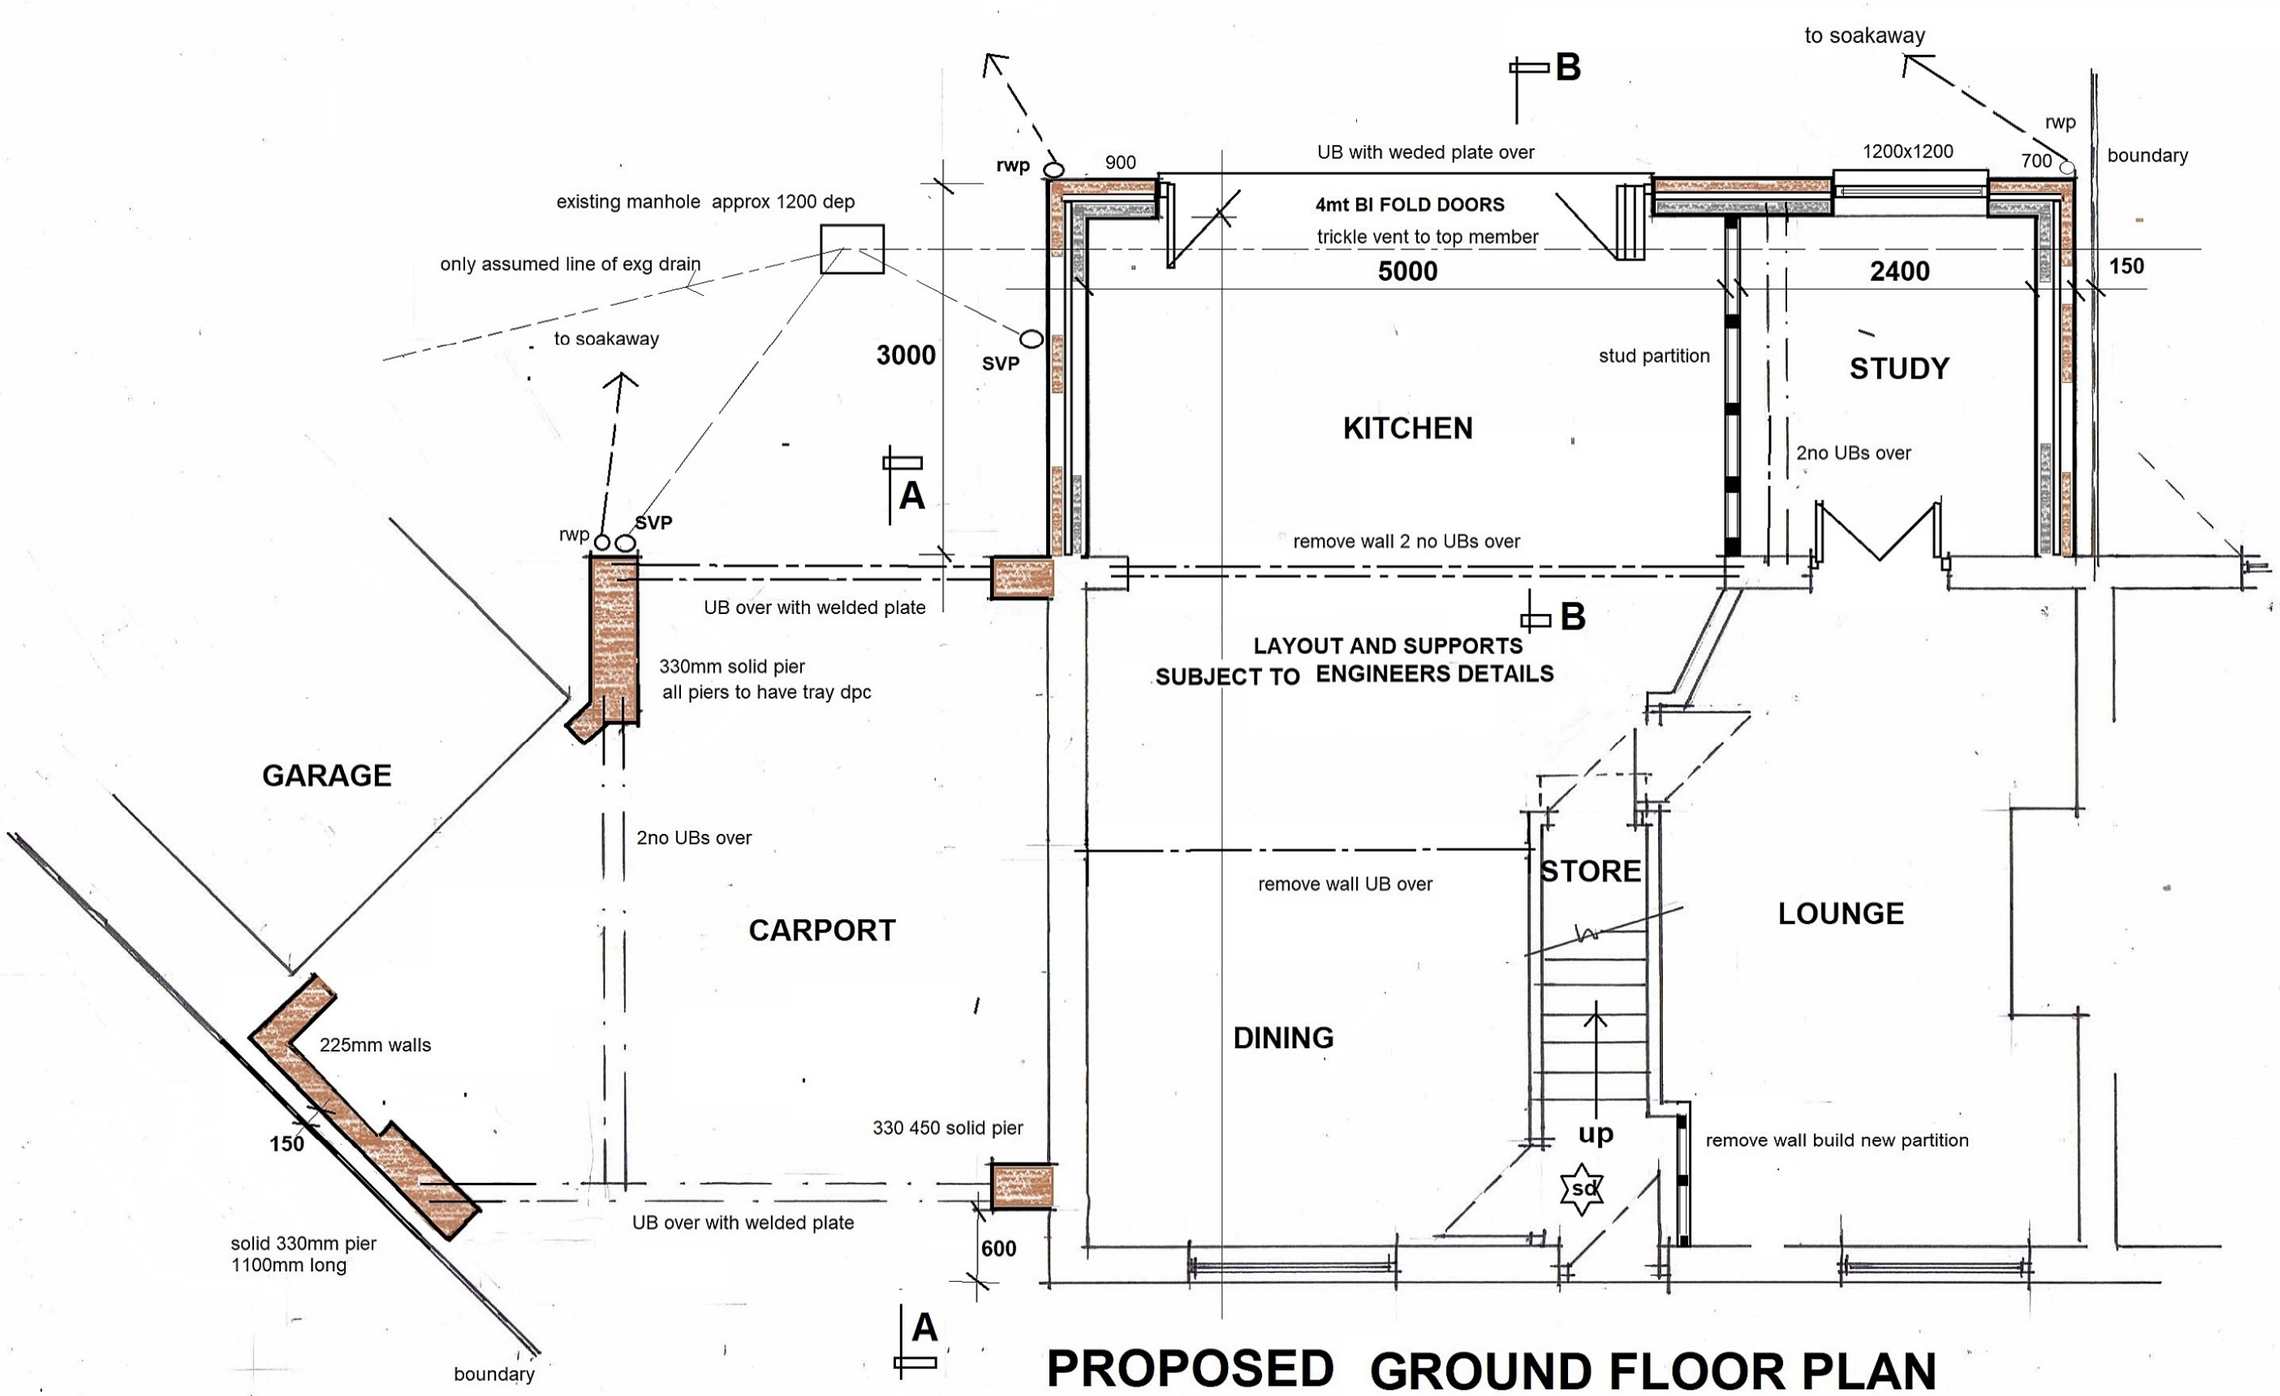


PROPOSED GROUND FLOOR PLAN

A3

PROPOSED TWO STOREY REAR AND SIDE EXTENSIONS
13 MACNAGHTEN ROAD S75 3DD
SCALE 1:50 **DRWG No WD1**