

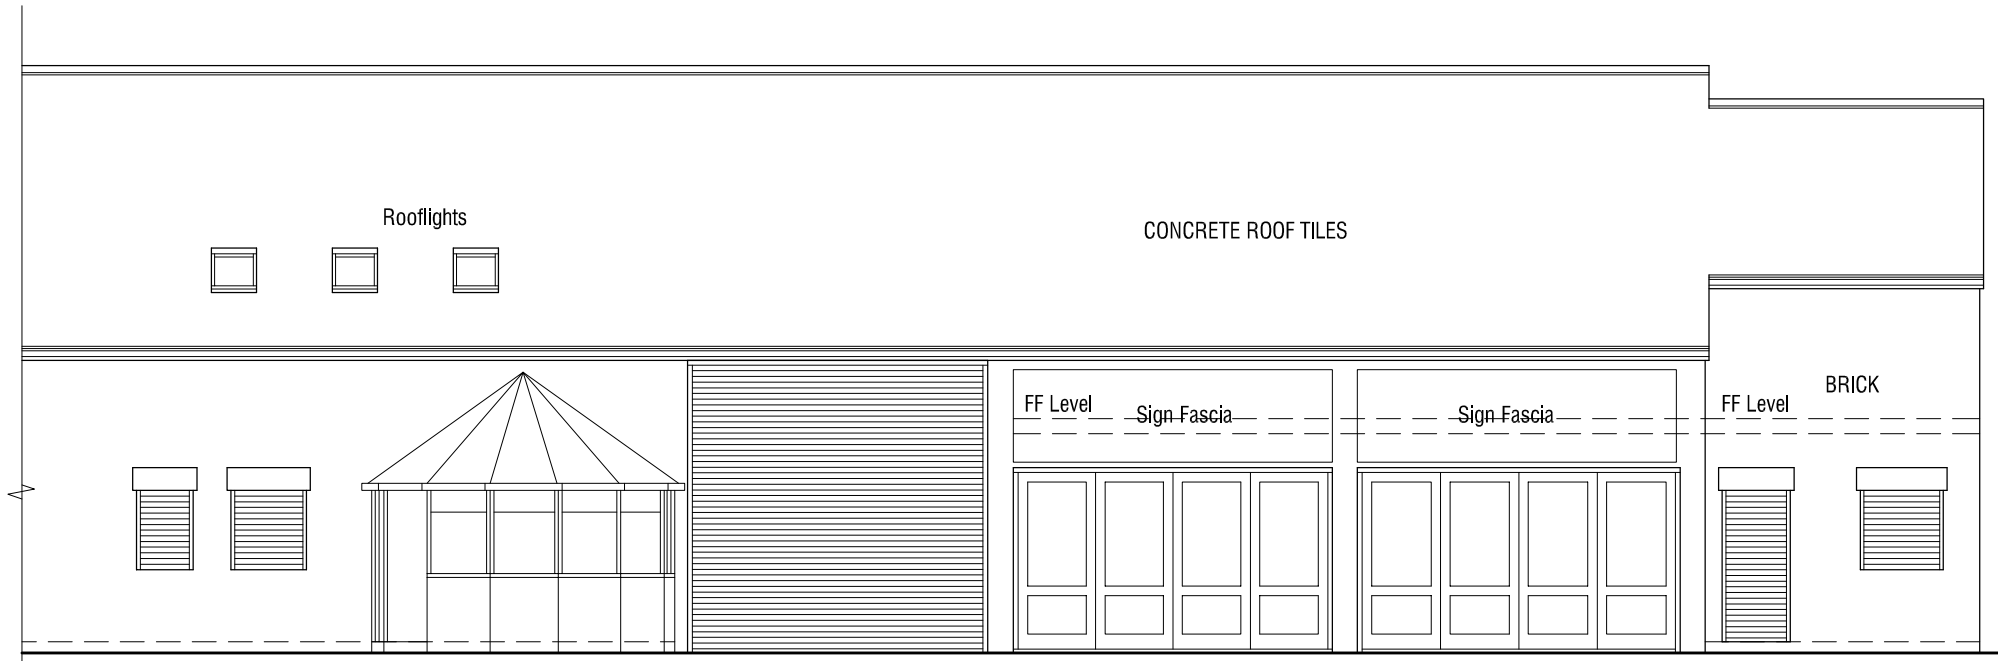


North East Elevation 1:100

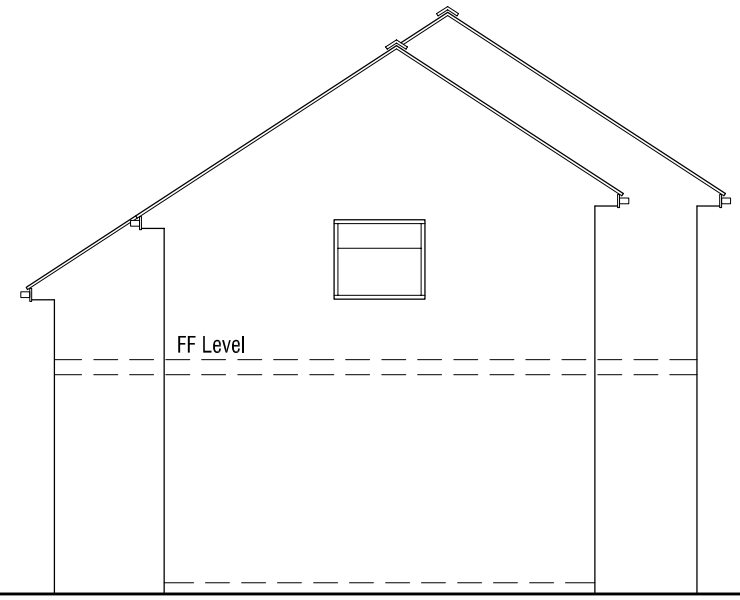

North West Elevation 1:100

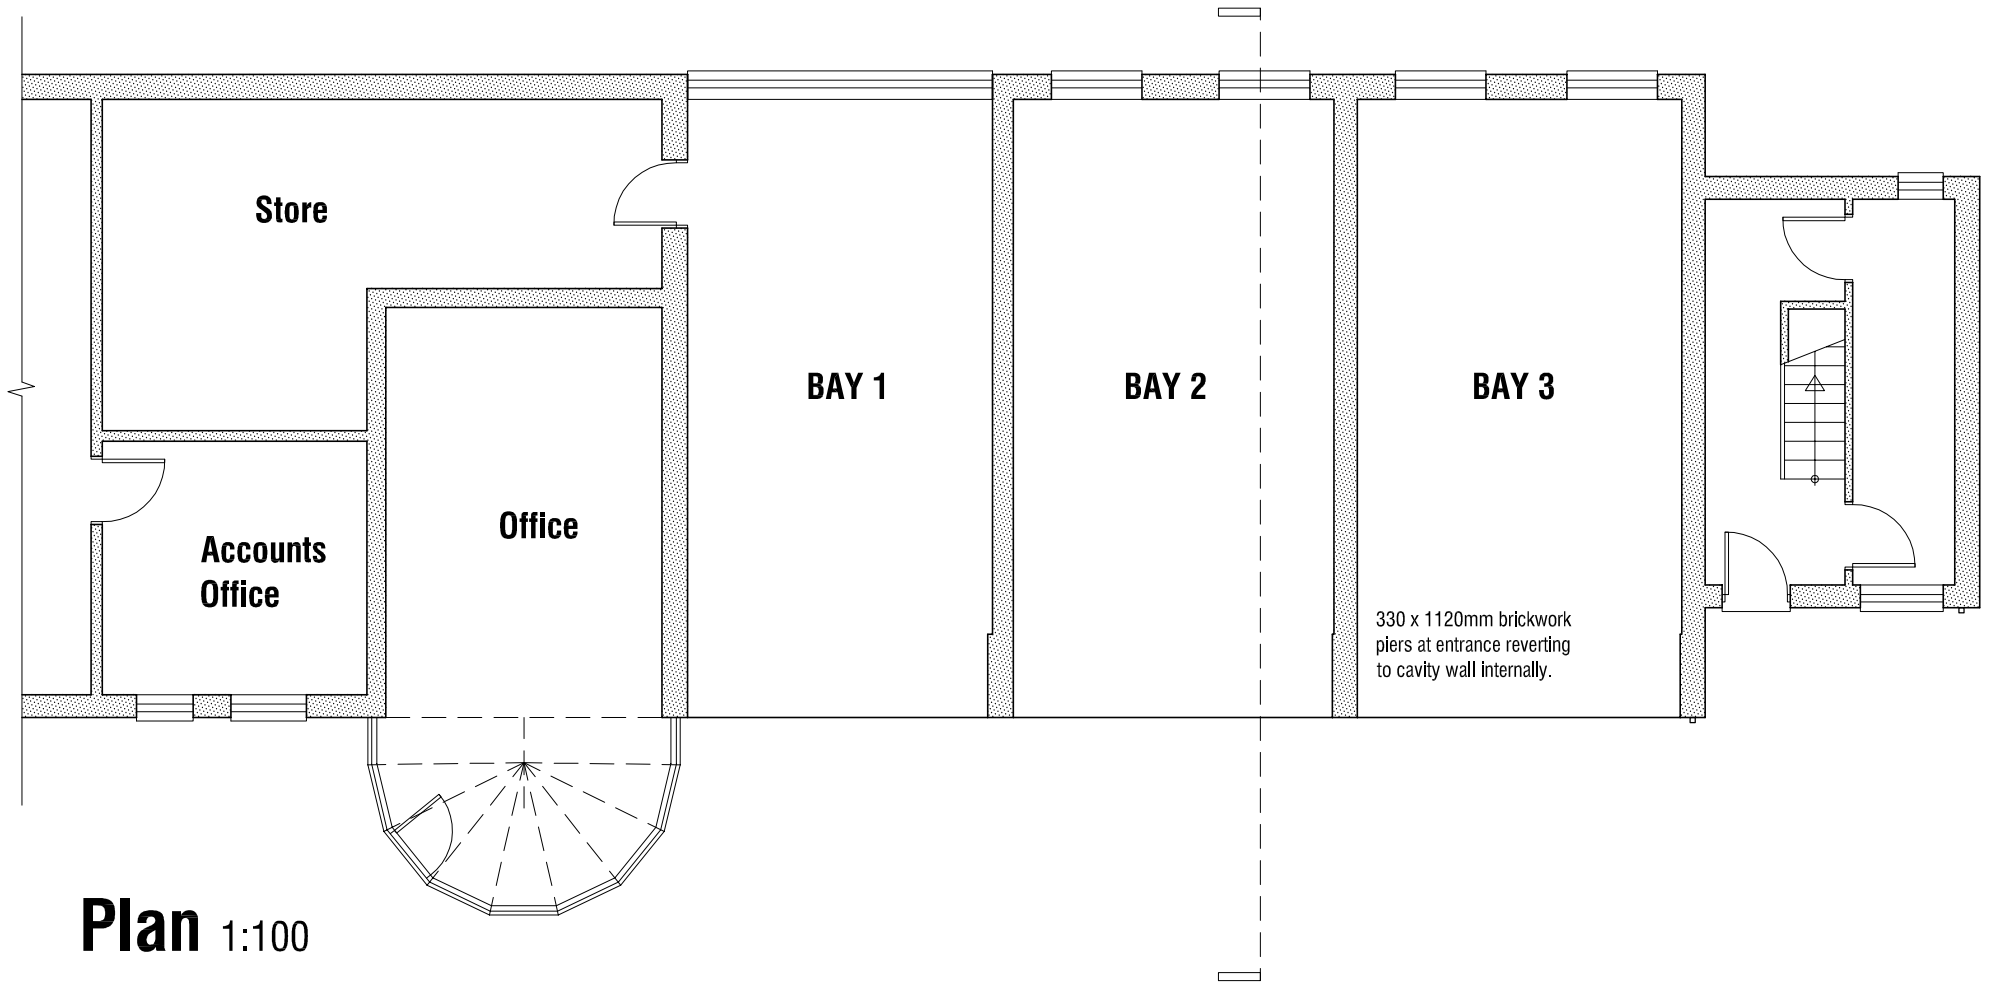

Plan 1:100

PROPOSED EXTENSION TO FORM
MOT SERVICE BAYS
2A SHEFFIELD ROAD
BIRDWELL BARNSLEY

SURVEY

PLANS & ELEVATIONS

mboothdesign
architectural design and building consultants

11 Crowden Walk Barnsley
S75 2LU
T: 01226 286256
M: 07881898300
E: mboothdesign@btconnect.com

Scale	1:100 @ A3	Drawn	MJB
Date	JAN 2012	Ref.	12.04
Dwg No.	**S2**	Rev.	

0cm 2cm 4cm

Copyright mboothdesign. All dimensions in millimeters unless otherwise stated. Dimensions for setting out in existing buildings are to be checked and verified on site, to be checked on site