

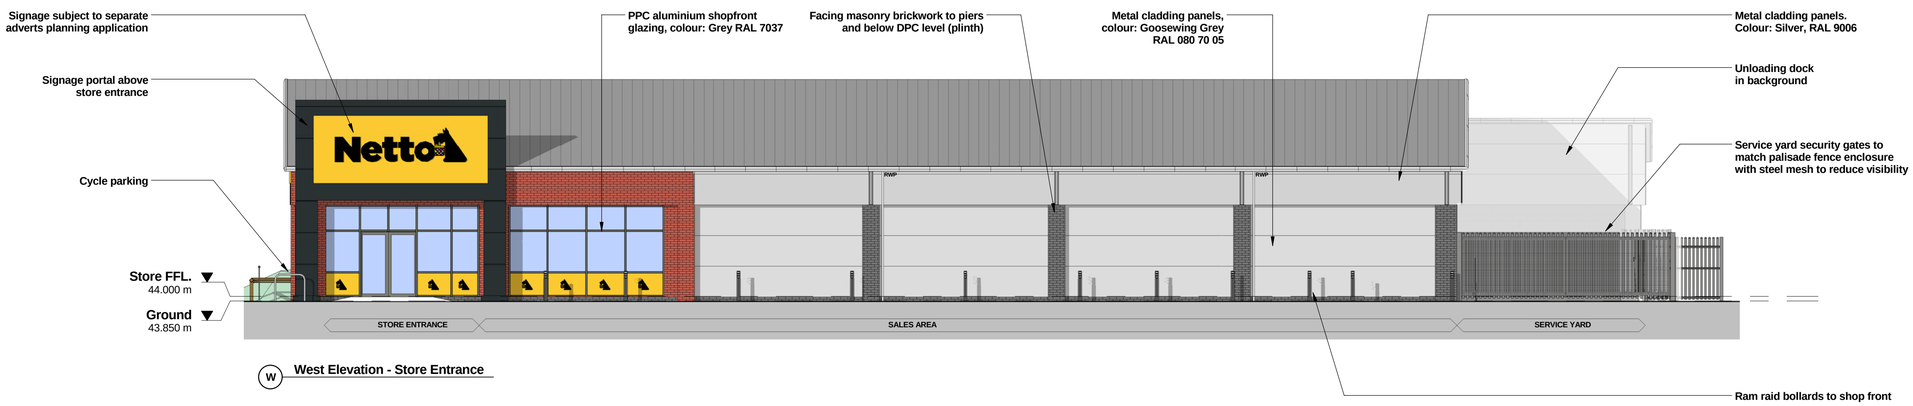




W West Elevation - Store Entrance

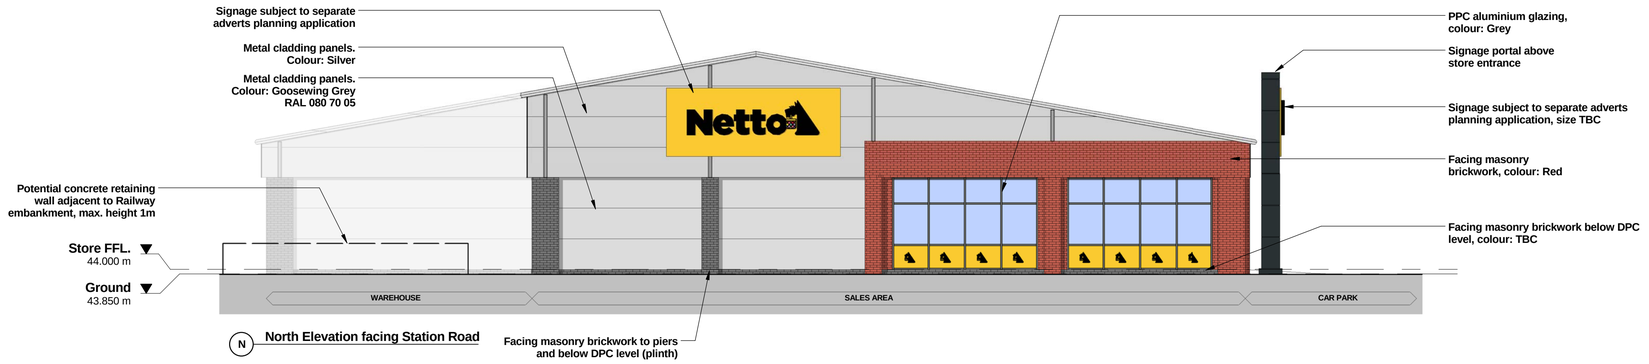


N North Elevation facing Station Road

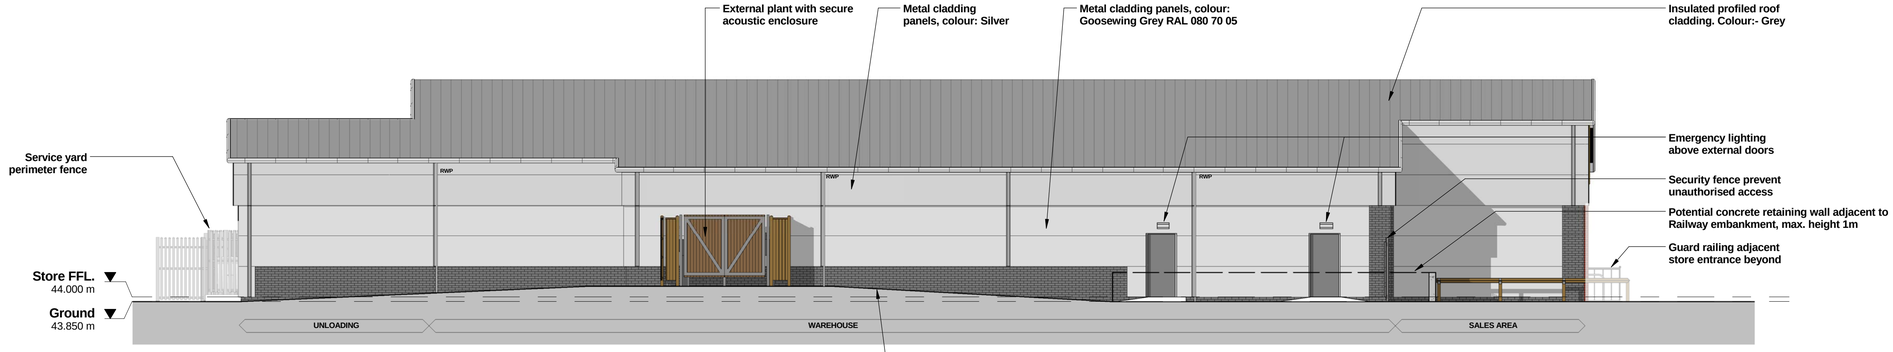


E East Elevation

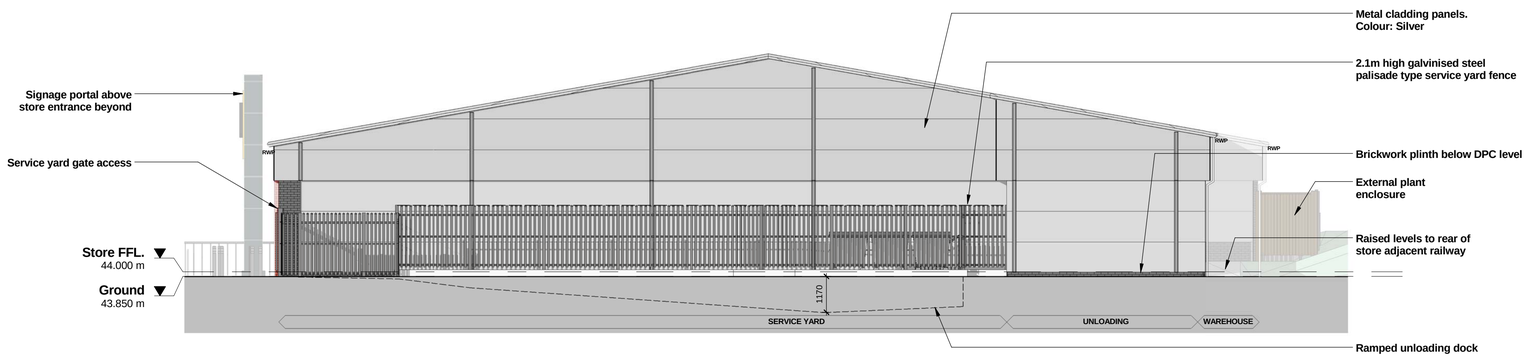


S South Elevation Service Yard

NOTES:

THIS DRAWING IS NOT TO BE USED FOR CONSTRUCTION PURPOSES.

DO NOT DIMENSION FROM THIS DRAWING.

PROPOSED LEVELS SUBJECT TO DESIGN DEVELOPMENT.


DRAINAGE STRATEGY & RAIN WATER PIPES SUBJECT TO DESIGN DEVELOPMENT.

THIS DRAWING CONSISTS OF THE FOLLOWING THIRD PARTY INFORMATION & DRAWINGS;-

Ordnance Survey, (c) Crown Copyright 2015. All rights reserved. Licence number 10006297

Topographical Survey by Centara, drawing: 101815A, dated 16/06/2015. Received via email: 14/08/15.

0 1 2 3 4 5
m
1:100

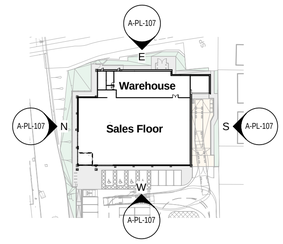


REVISION: * BY: DJW CHECKED: LARB DATE: 29/09/2015
Planning issue. Retaining wall added on North & East elevations adjacent railway boundary. Levels to rear of store altered including ramps.

REVISION: * BY: DJW CHECKED: LARB DATE: 14/09/2015
Planning issue.

**PLANNING**

PLOT DATE: 29/09/2015 14:00:03

CLIENT:

**Thurnscoe, Station Road, Barnsley**

PROJECT:

**Proposed Elevations**

DRAWING:
DRAWN BY: DJW | SCALE: As indicated @ A1 | CREATION DATE: Aug 2015

Hadfield Cawkwell Davidson
Broomgrove Lodge, 13 Broomgrove Rd, Sheffield, S10 2LZ T 0114 266 8181 www.hcd.co.uk
Architecture | Engineering | Interior Design | Masterplanning | Urban Design

JOB NO: 2015-097 | DRAWING NO: A-PL-107 | REV: A

© HCD

C:\temp\15097-HCD-AD-ZZ-M3-A-20-001_Building_WS15_djwalker.rvt