
Do not scale this drawing.
Architects are to be notified of any discrepancies.
Contractors must check all dimensions on site.
This drawing is subject to copyright laws and is for use on this project only.
This drawing is to be used solely for the information as titled only.
For other information refer to the latest revision of any cross referenced drawings.
To be read in conjunction with relevant design standards/protocols

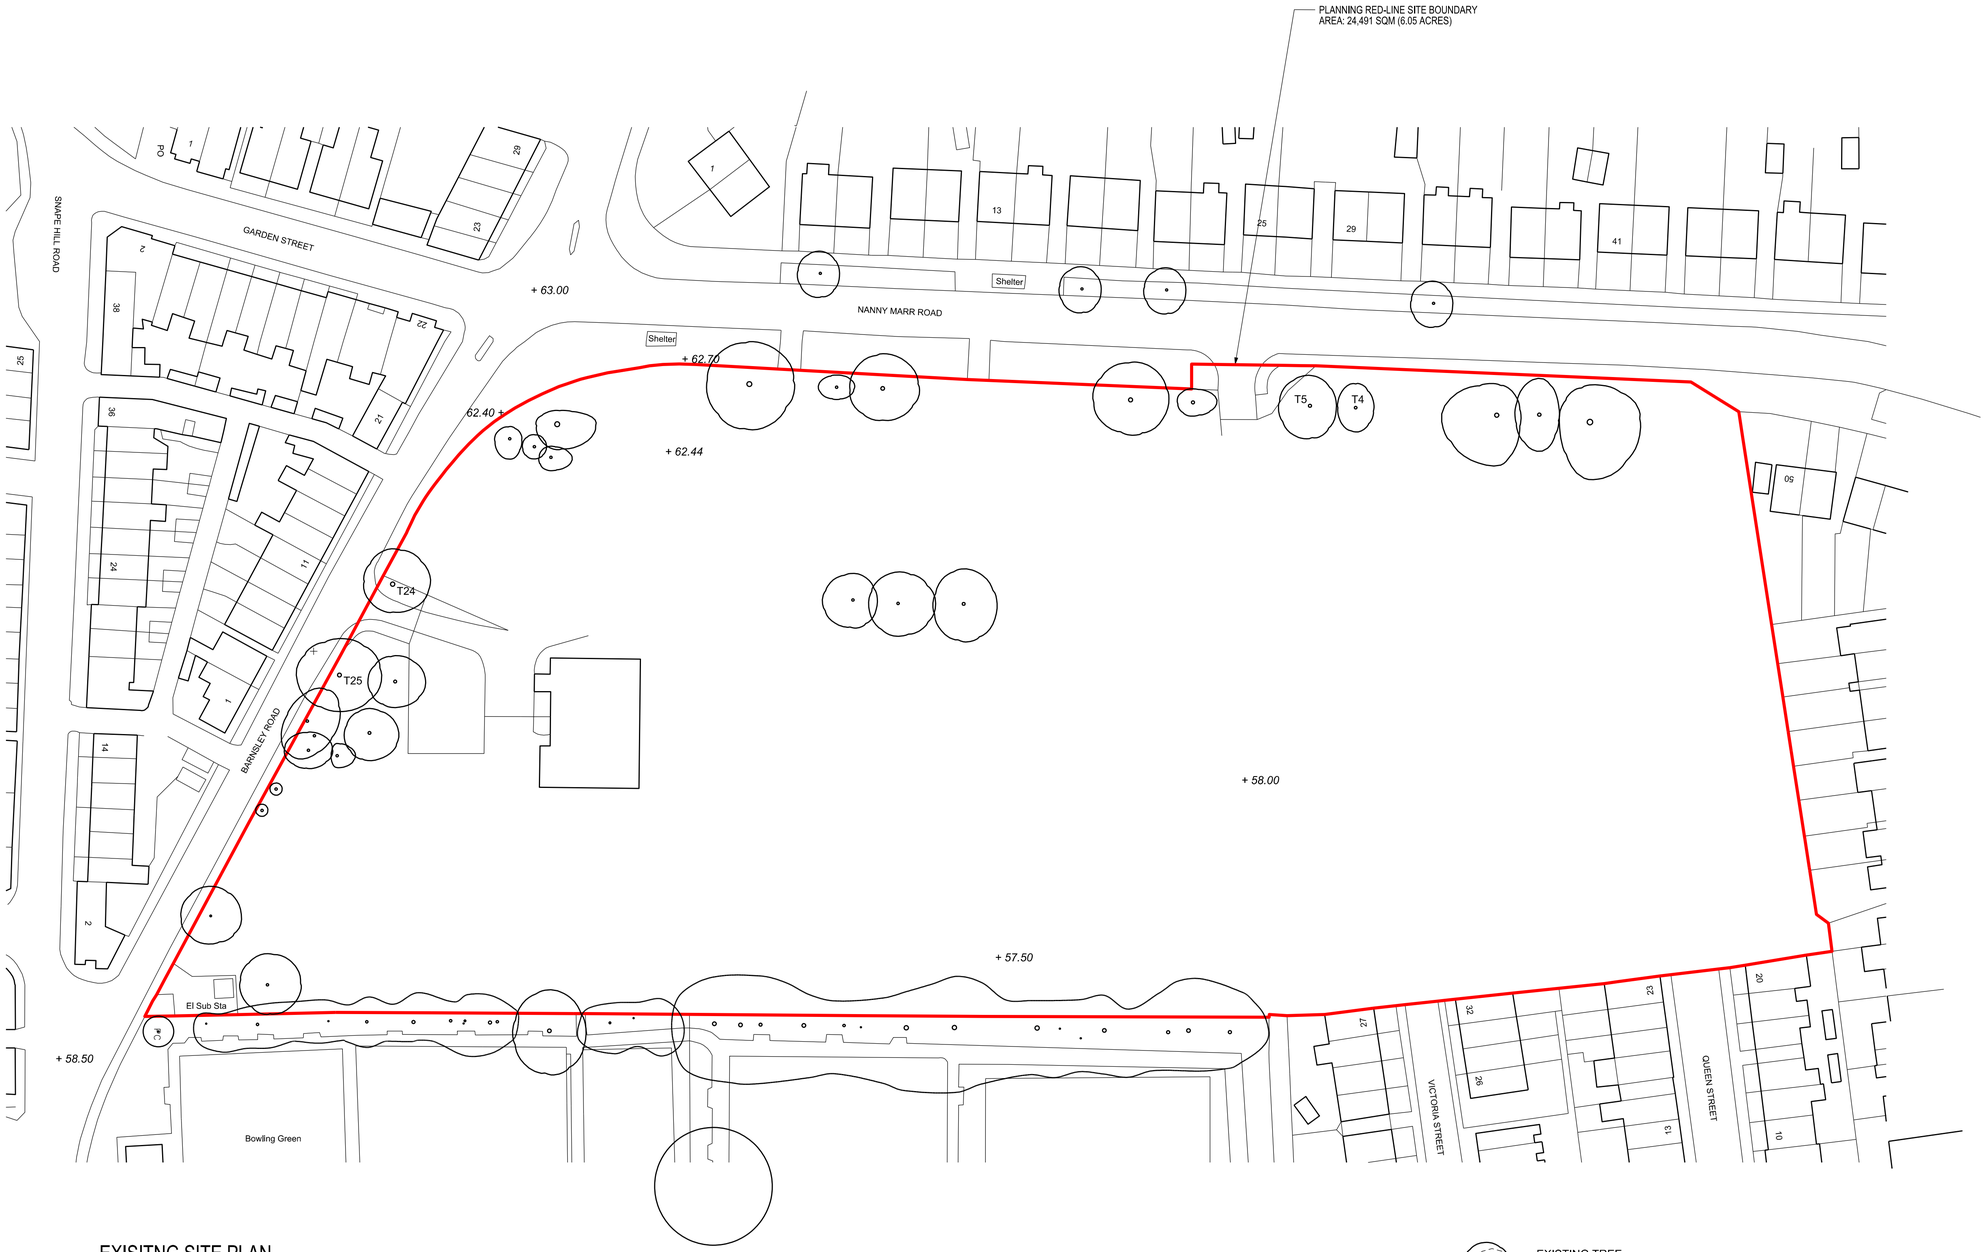

EXISITNG SITE PLAN

EXISTING TREE

+ 57.50 EXISTING LEVELS

* FOR ADDITIONAL DETAIL ON EXISTING TREES PLEASE SEE ARBORICULTURAL REPORT PRODUCED BY AWA TREE CONSULTANTS

25 0 25 50 100 METRES

#		First issue		
Rev	Date	Description	Drn	Ckd

Amendments

Status: PLANNING

Client: PEVERIL SECURITIES LTD.

Project name: FOULSTONE SCHOOL SITE

Project address: NANNY MARR ROAD, DARFIELD, BARNSLEY

Drawing Title: EXISTING SITE PLAN

Job No:	Drg No:	Revision:
5364	P02	#
Date:	Scale:	Sheet size:
OCT '14	1:500	A1

SMITH SMALLEY ARCHITECTS
Craven Lodge
37 Victoria Avenue
Harrogate
North Yorkshire
HG1 5PX
Tel: +44(0) 1423 531 100
Fax: +44(0) 1423 531 449
Web: www.smithsmalley.co.uk
Email: admin@smithsmalley.co.uk

RIBA Chartered Practice
INVESTOR IN PEOPLE
constructionline