

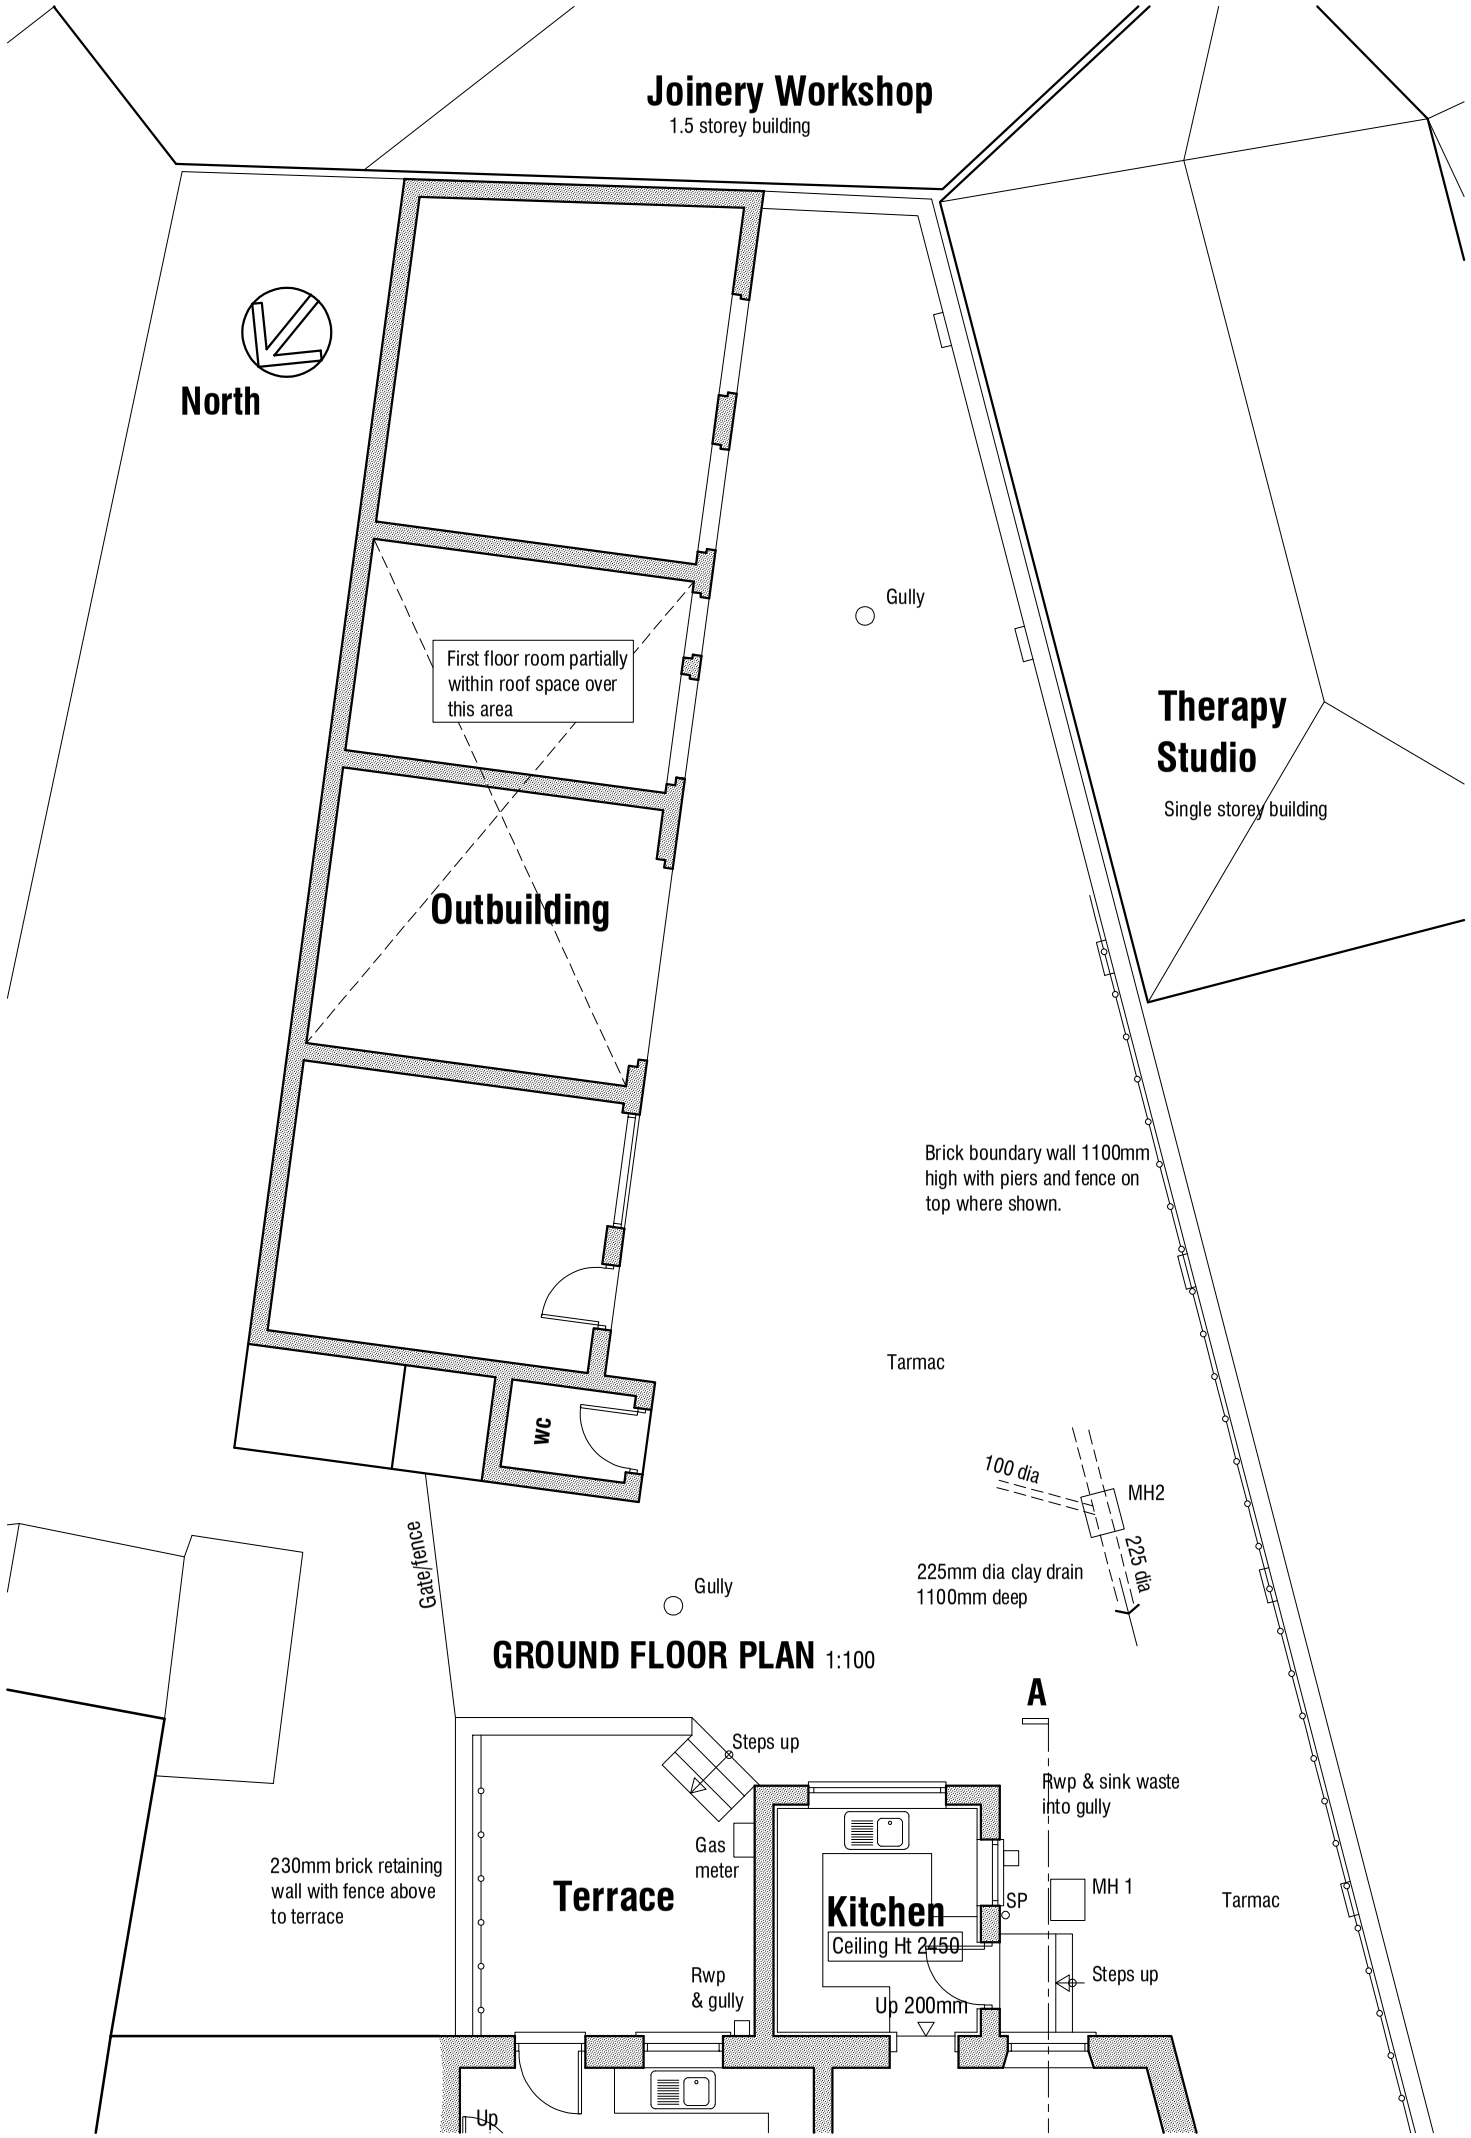



GROUND FLOOR PLAN 1:100

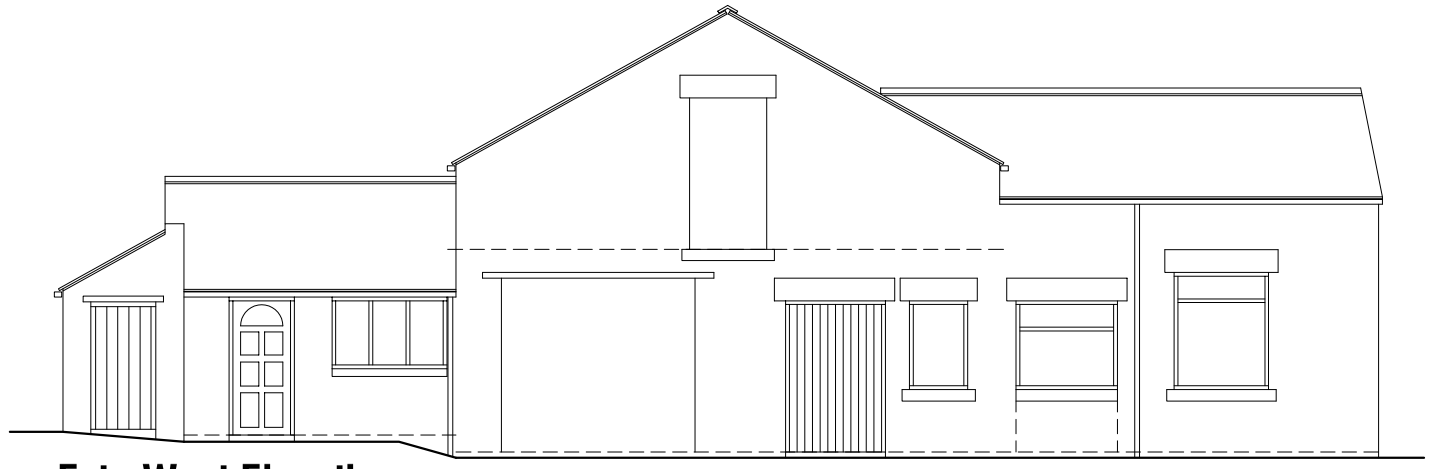


Extg West Elevation 1:100

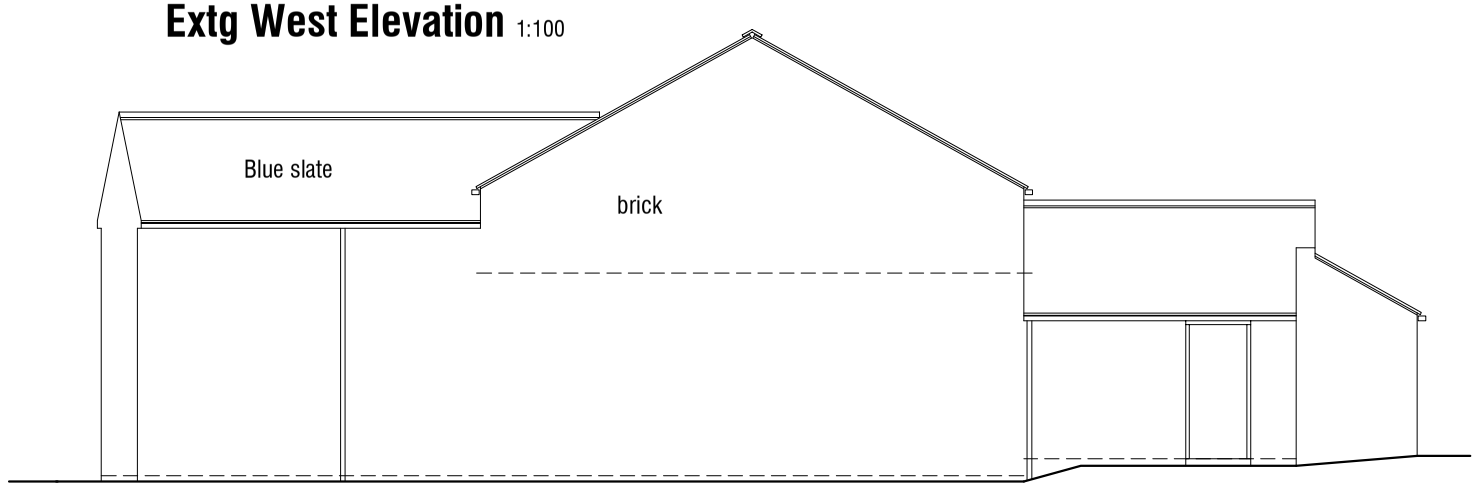

East Elevation 1:100 (Indicative - no access to rear for survey)

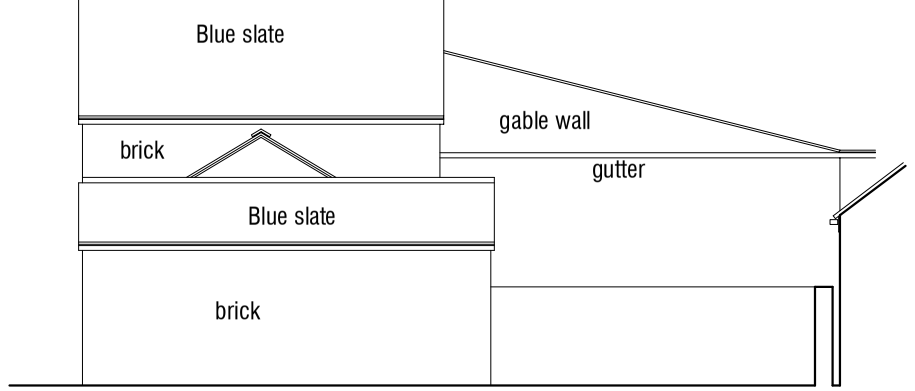

North Elevation 1:100

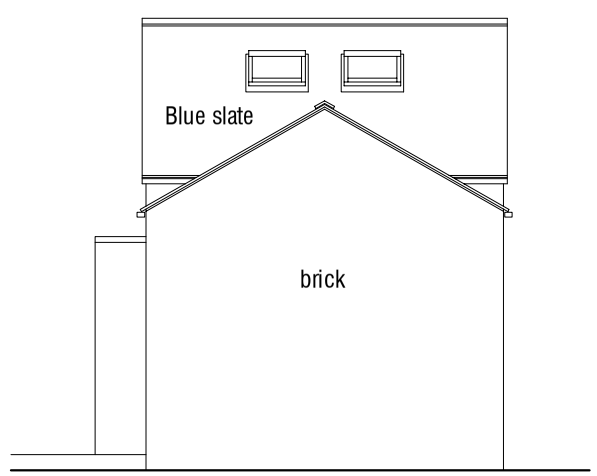

South Elevation 1:100

Rev B 16.05.2022 Add South and East Elevation.
Rev A 27.04.2022 Update for planning submission.

OUTBUILDINGS TO REAR OF 2 BLACKER ROAD MAPPLEWELL BARNSLEY S75 6BW

SURVEY

mboothdesign
architectural design and building consultants

Fairfield House
Berneslai Close Barnsley
S70 2FL
T: 01226 286256
M: 07881898300
E: mboothdesign@btconnect.com

Scale	AS SHOWN @ A3	Drawn	MJB
Date	April 2022	Ref.	16.39
Dwg No.	**S1**	Rev.	**B**

0cm | 2cm | 4cm | 6cm

Copyright mboothdesign. All dimensions in millimeters unless otherwise stated.
Dimensions for setting out in existing buildings are to be checked and verified on site.