


Front Elevation
Scale 1:100


Side Elevation
Scale 1:100

Rear Elevation
Scale 1:100


Side Elevation
Scale 1:100

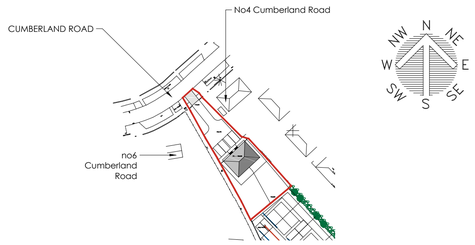


Location Plan
Scale 1:1250

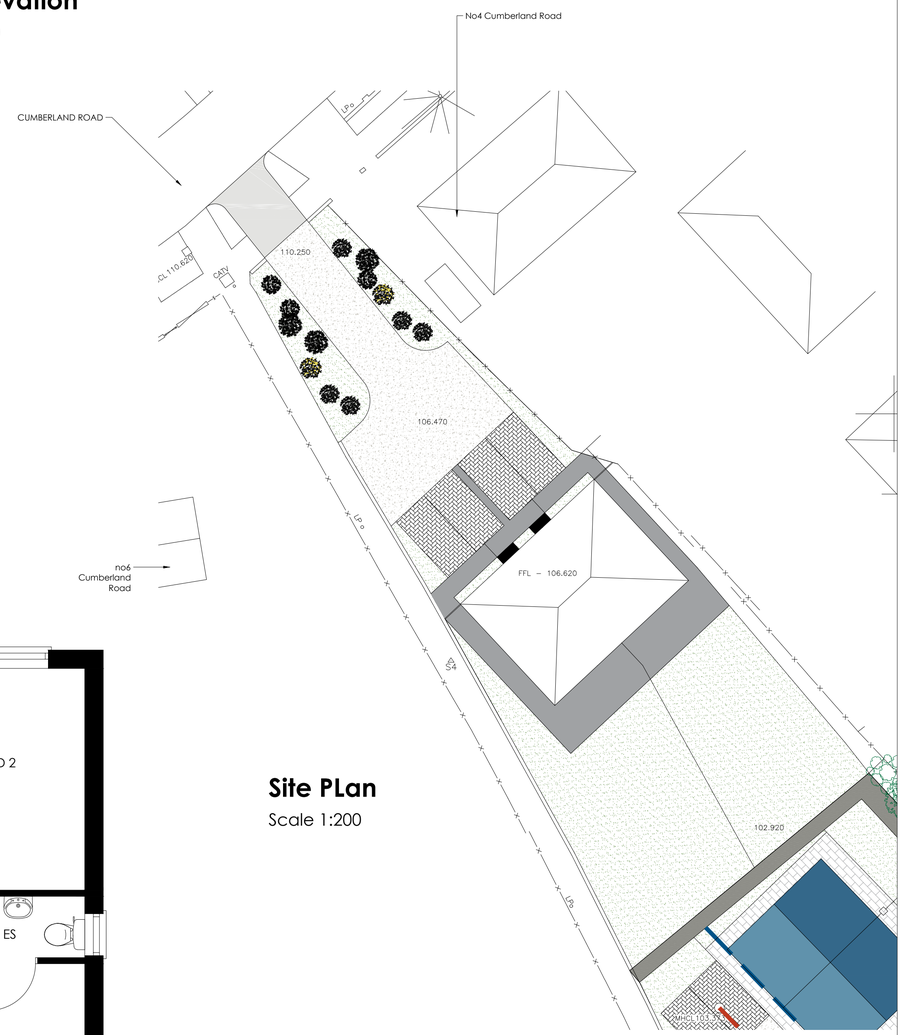

Site PLan
Scale 1:200

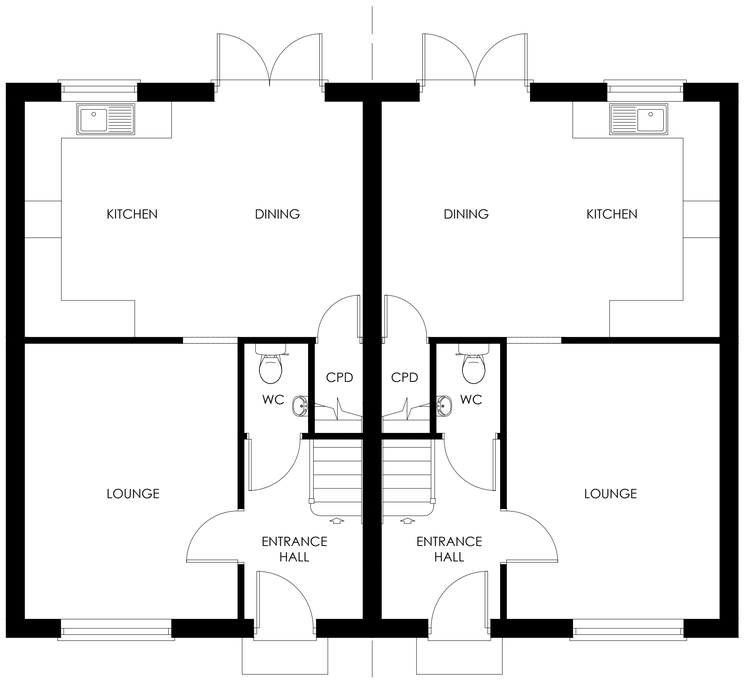

Ground Floor Plan
Scale 1:50

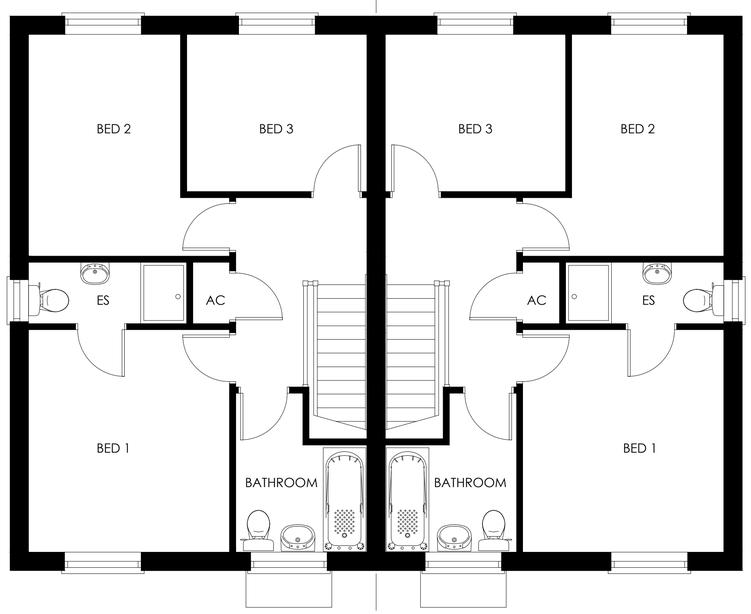

First Floor Plan
Scale 1:50

White Agus PARTNERSHIP
ARCHITECTURAL SERVICES AND SURVEYORS

8 MORSTON BUSINESS PARK,
WHALEY ROAD, BARUGH GREEN,
BARNSLEY.
S75 1HQ

Phone: 01226 208482
Fax: 01226 283030
Email: info@whiteaguspartnership.co.uk
Web: www.whiteaguspartnership.co.uk

Project. RESIDENTIAL DEVELOPMENT CUMBERLAND ROAD, HOYLAND BARNSLEY	Client. MS. A. SHELLEY
Drawing Title. PLANS & ELEVATIONS	Date. SEPTEMBER 2018 Scale. AS SHOWN Ref. 18-085 Dwg. No. 02 Rev.

Date	Suffix	Description	Date	Suffix	Description