



3 South East Elevation As Proposed Colour

1 : 100

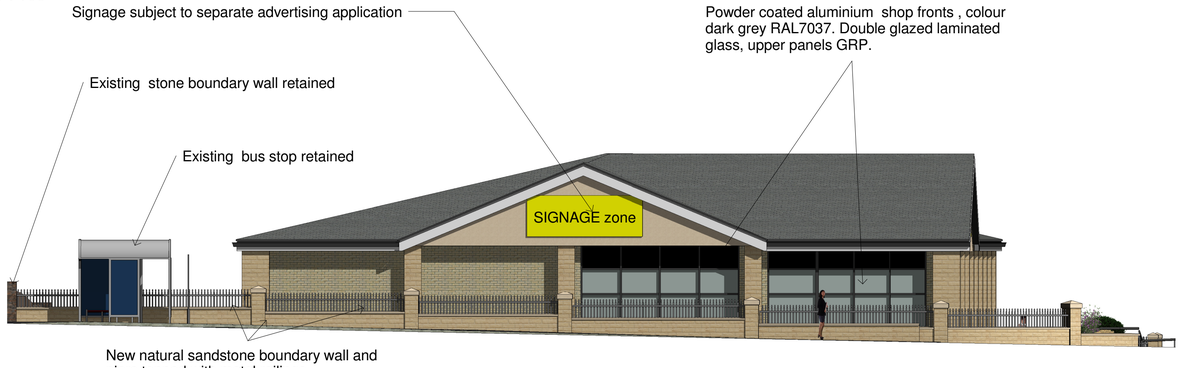

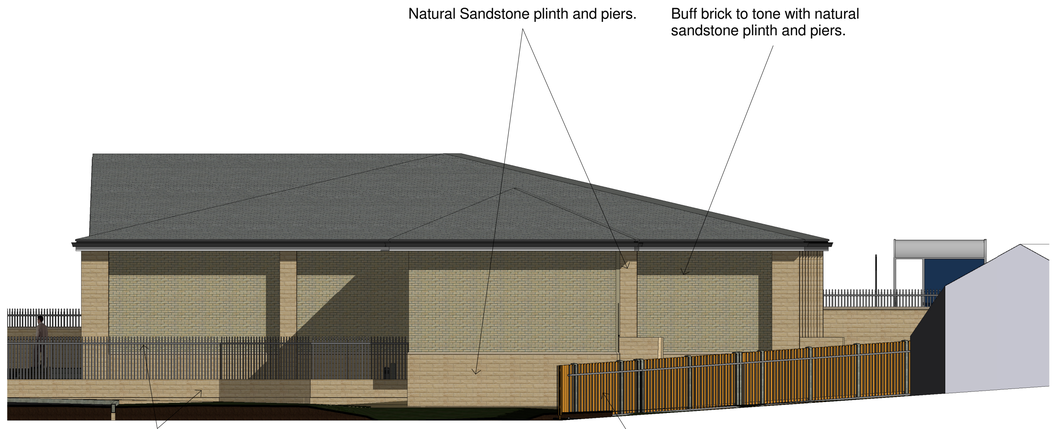


4 West Elevation As Proposed Colour

1 : 100

1 North East Elevation As Proposed Colour

1 : 100

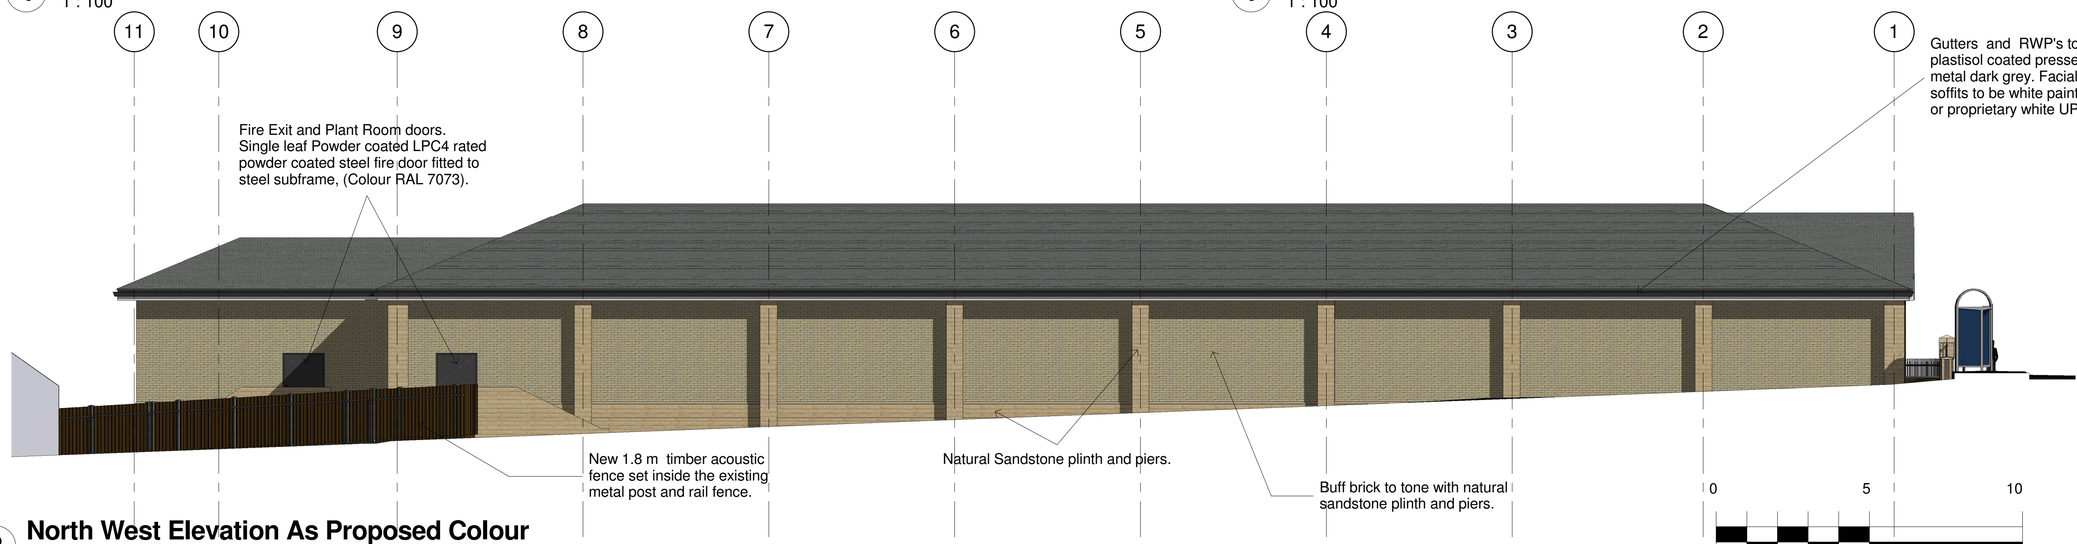

2 North West Elevation As Proposed Colour

1 : 100

Rev	Date	Drawn	Description
A	24/04/15	SL	Amended carpark layout
B	26/05/15	SL	Amended Totem Signs
C	07/08/15	SL	Revised levels and consequential boundary treatment.
D	17/08/15	SL	Totem Signage Removed
E	02/09/15	SL	Revised boundary, and revised car park edge guarding.
F	02/10/15	SL	Revised car park levels and entrance.
G	16/12/15	SL	Shopfront and entrance re moddeled to Netto specification.
H	16/12/15	SL	Ridge height and main pitch reduced.

PLANNING

White Design

Client: RESILIENTI

Project: HOYLAND SITE B

Title: Proposed Elevations (On Site) Materials

Scales:	Drawn:	Date:	Checked:
1 : 100	SL	16/12/2015 18:44:43	KU

Drawing no: 0010.13.02 126

Rev: H

The White House, 240 St Andrews Road, Sheffield, S11 9AL
T: 0114 226 0255 F: 0114 226 0256
E: office@whitedg.co.uk W: www.whitedg.co.uk