




View Looking South from Cawthorne Road

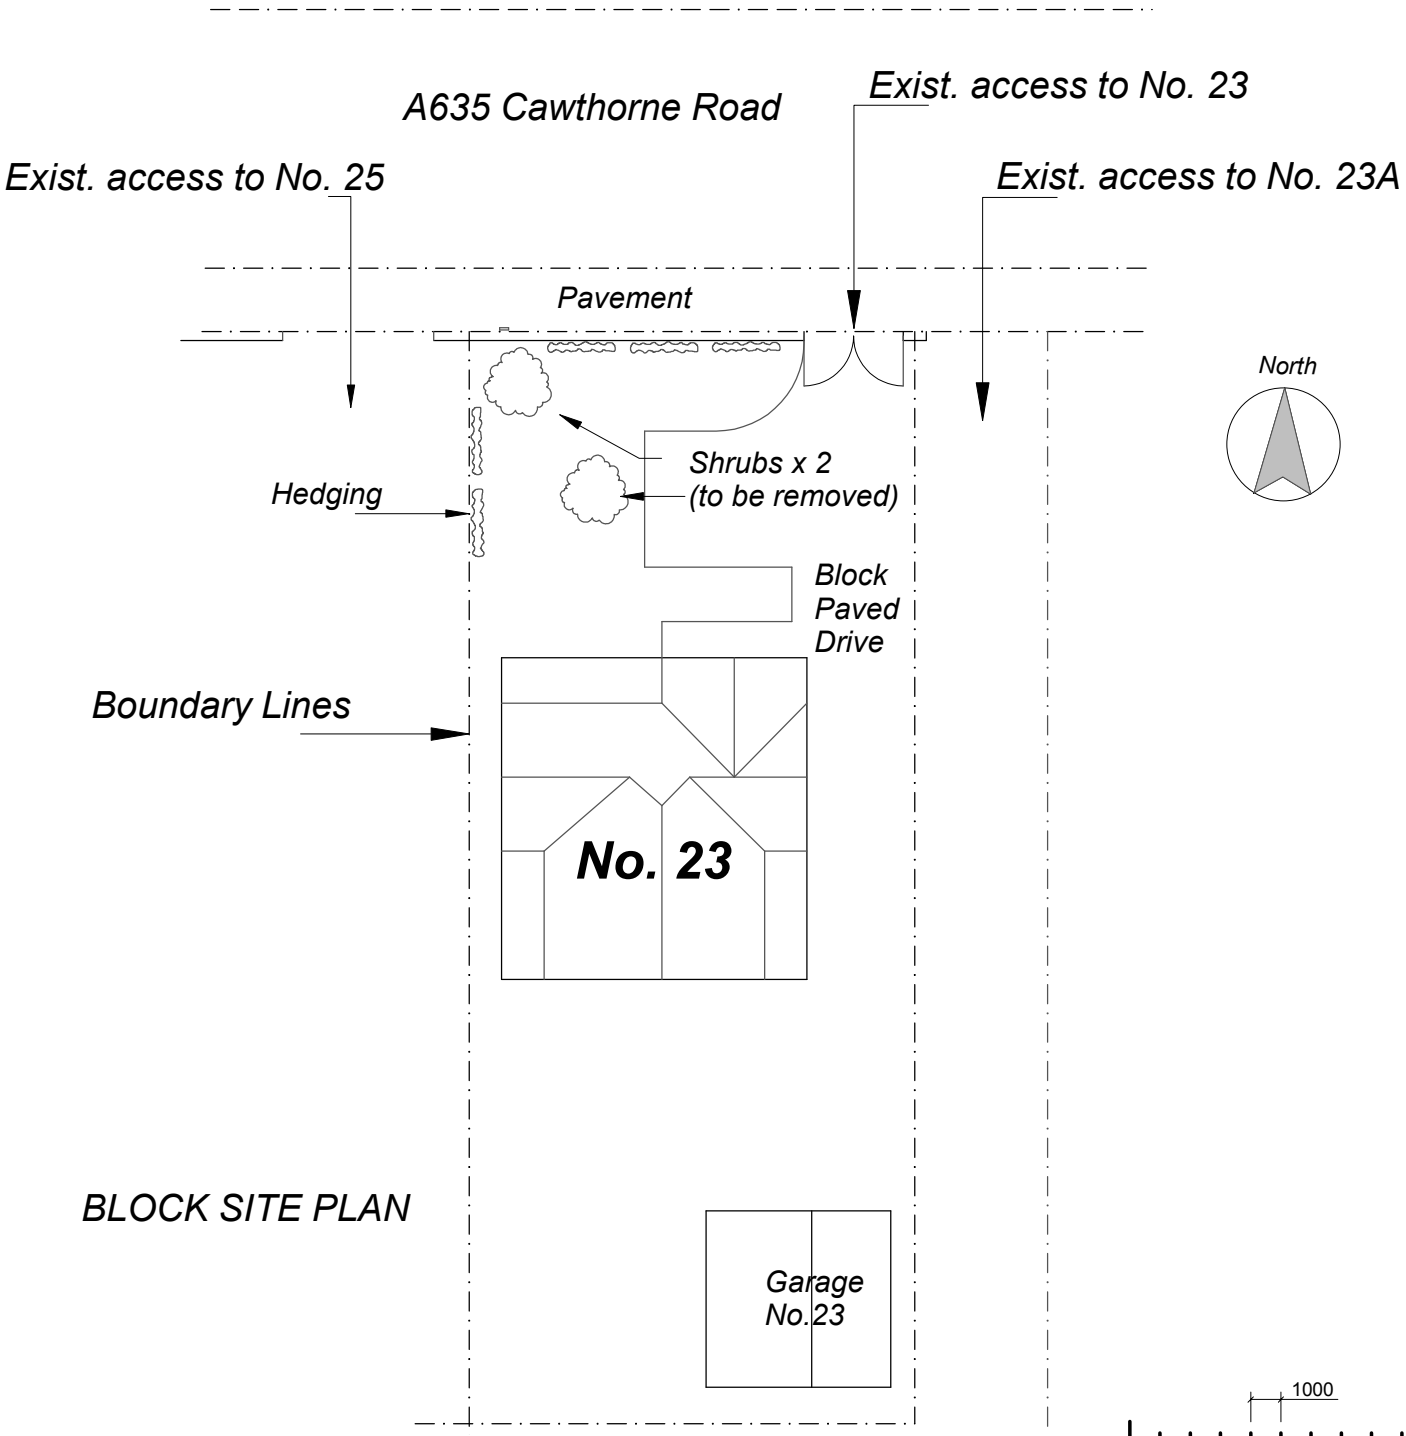


BLOCK SITE PLAN

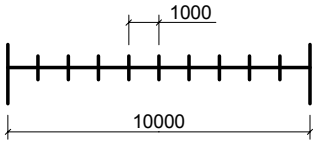


Scale 1 : 250

***EXISTING Vehicle Access***
***For : -***
***Mr & Mrs N. Dyson, 23 Cawthorne Road***
***Barugh Green, S75 1LQ***

Drg. No. ND 14.05-01