

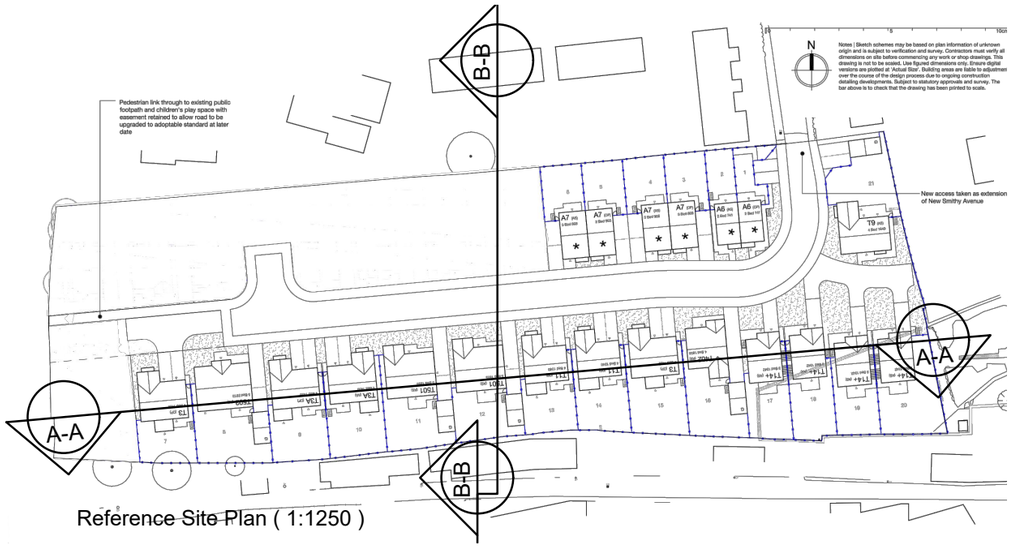



Reference Site Plan (1:1250)

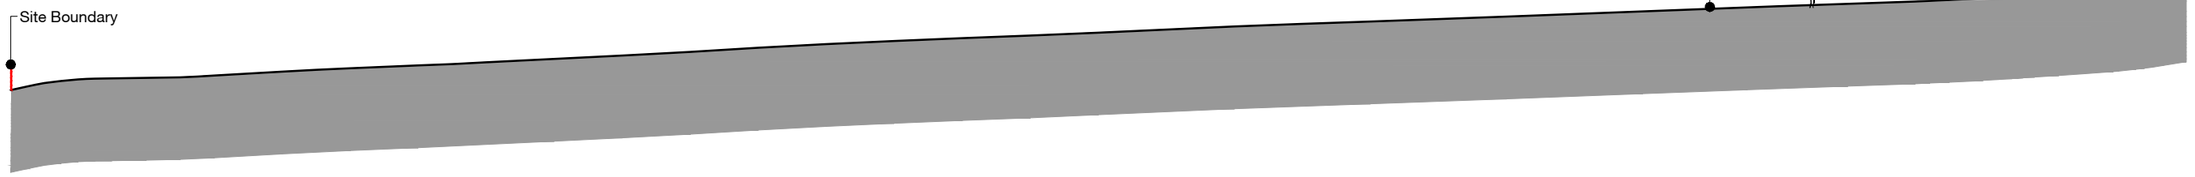

Existing Section A-A

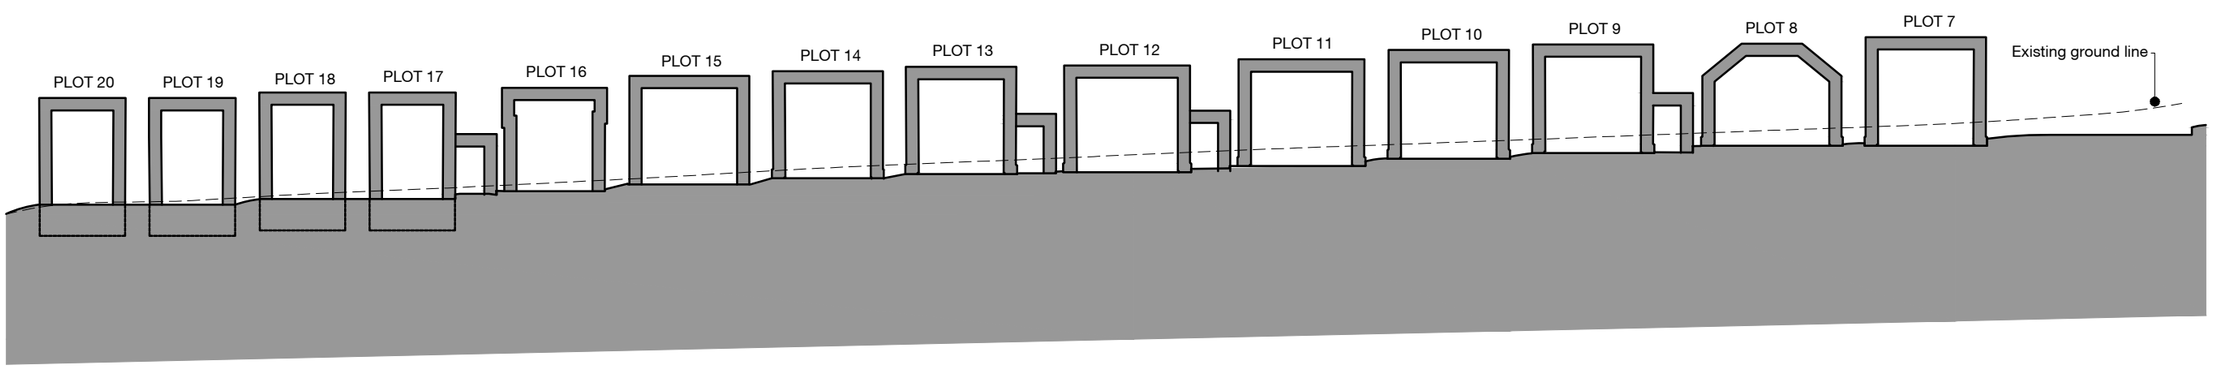

Proposed Section A-A

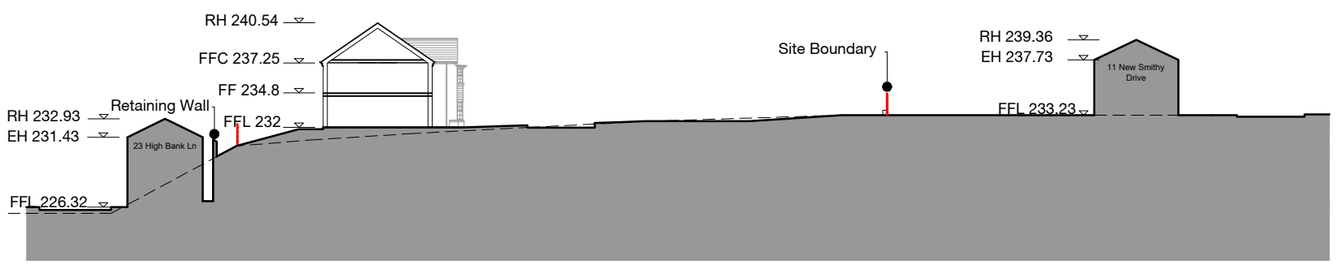

Proposed Section B-B

0 5 10cm

Notes | Sketch schemes may be based on plan information of unknown origin and is subject to verification and survey. Contractors must verify all dimensions on site before commencing any work or shop drawings. This drawing is not to be scaled. Use figured dimensions only. Ensure digital versions are plotted at 'Actual Size'. Building areas are liable to adjustment over the course of the design process due to ongoing construction detailing developments. Subject to statutory approvals and survey. The bar above is to check that the drawing has been printed to scale.

Rev	Date	Description	Drawn	Checked
A	17.05.2019	Section B-B added	NT	CR

Project: New Smithy Avenue, Thurlstone

Drawing: Existing and Proposed Site Sections

Client: Newett Homes

BIM Suitability Description: SUITABLE FOR INFORMATION — BIM Suitability Code: S2

Status: Planning
Date: 08-05-2019
Drawn: NT
Checked: CR
Scale (A3): 1:500

2 Riverside Way, Whitehall Waterfront, LEEDS, LS1 4EH, t 0113 819 8041
320 City Road, Angel, LONDON, EC1V 2NZ, t 0203 883 8602
w edwardarchitecture.co.uk
e info@edwardarchitecture.co.uk

edward architecture

Project 0716 - Originator EA - Discipline A - Drawing No P003 - Rev A