

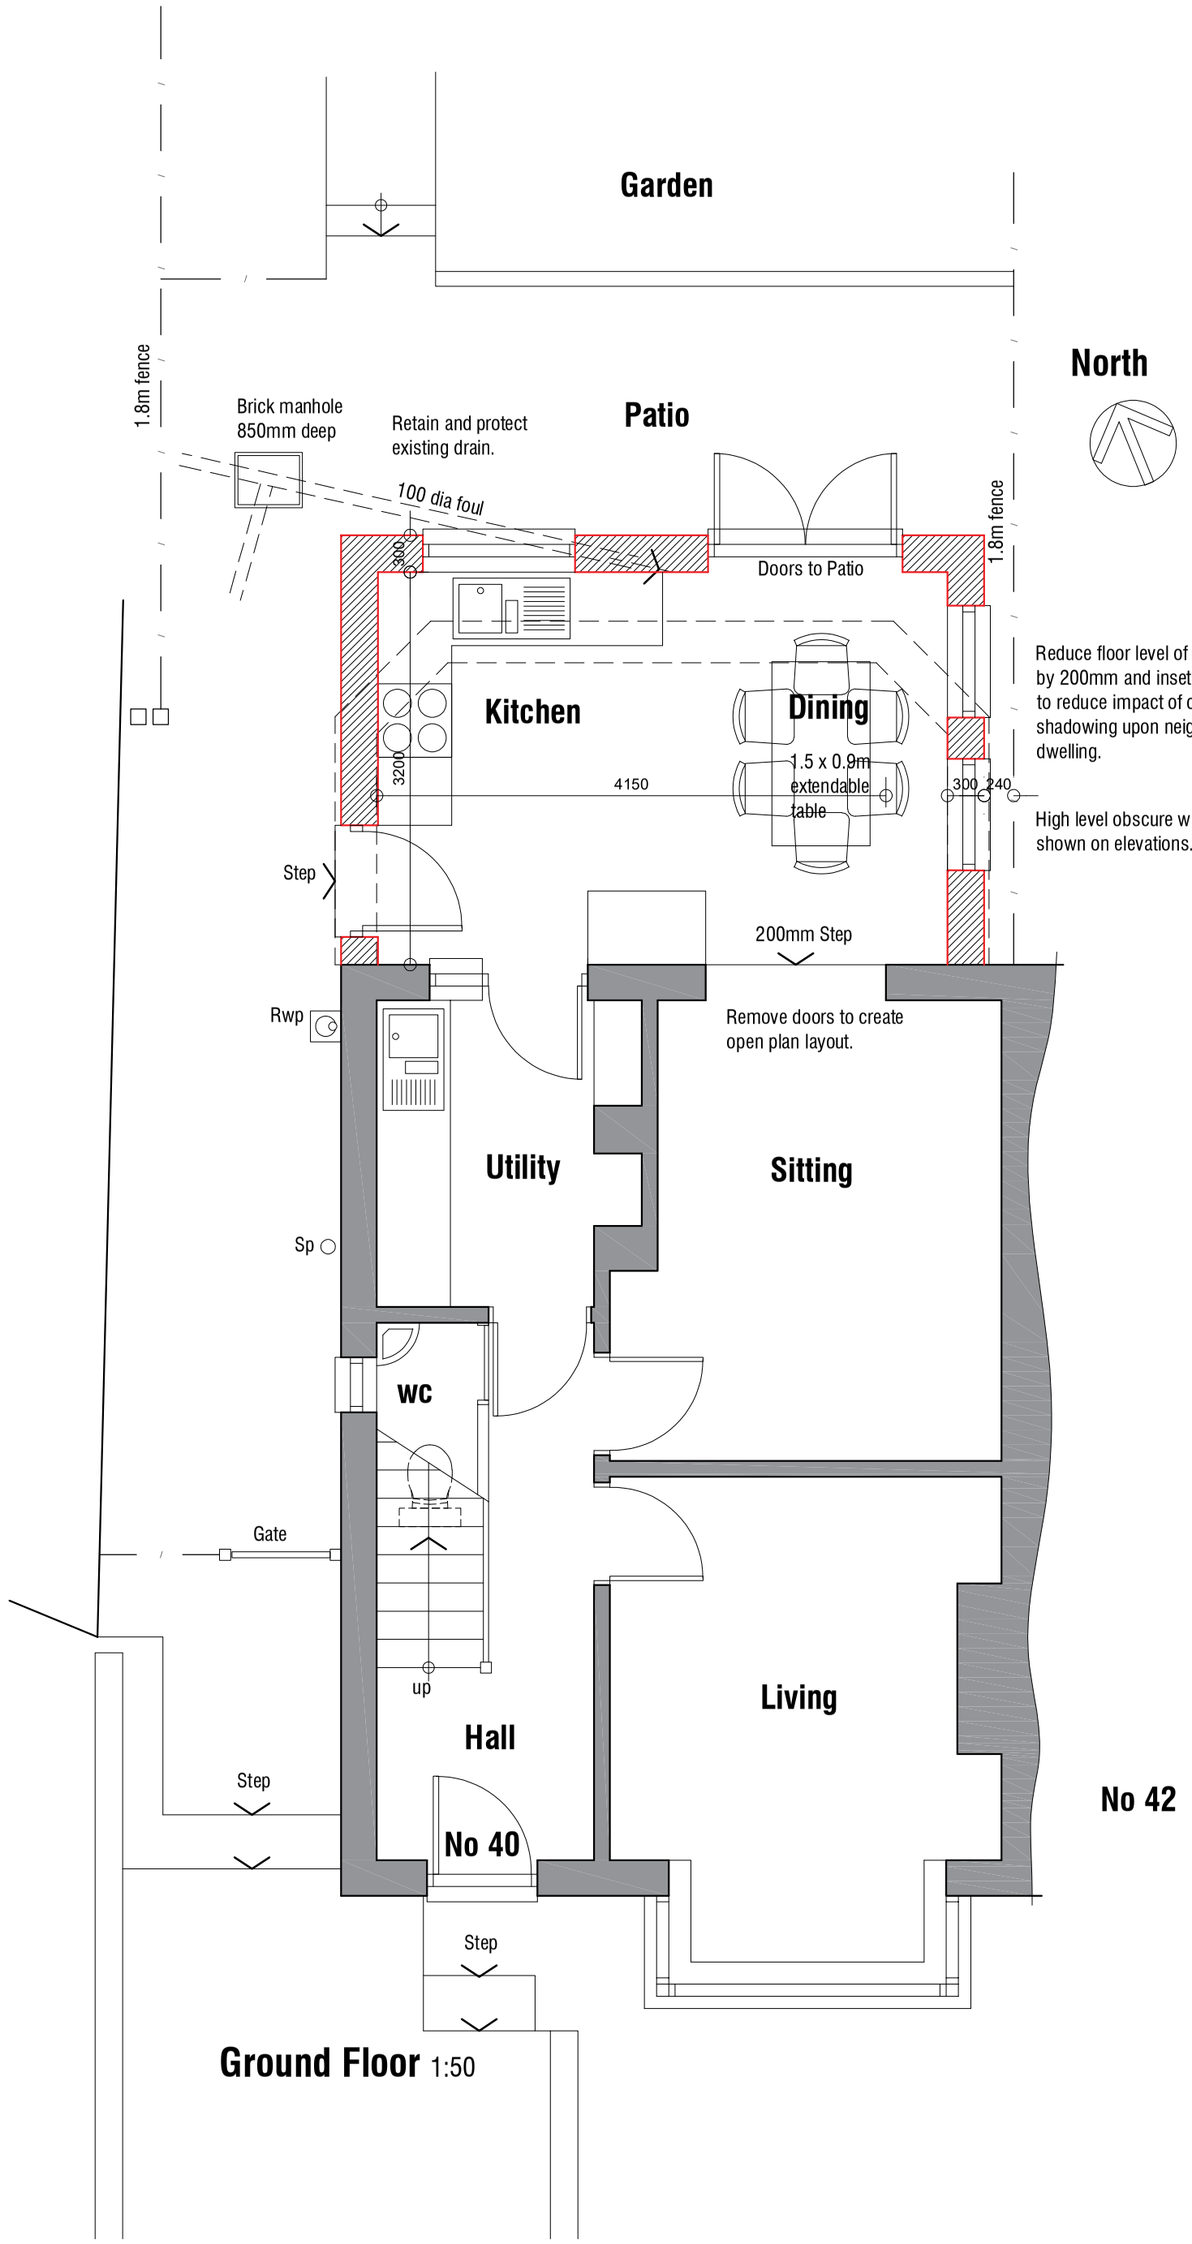


Reduce floor level of extension by 200mm and inset side wall to reduce impact of over shadowing upon neighbouring dwelling.


High level obscure windows as shown on elevations.

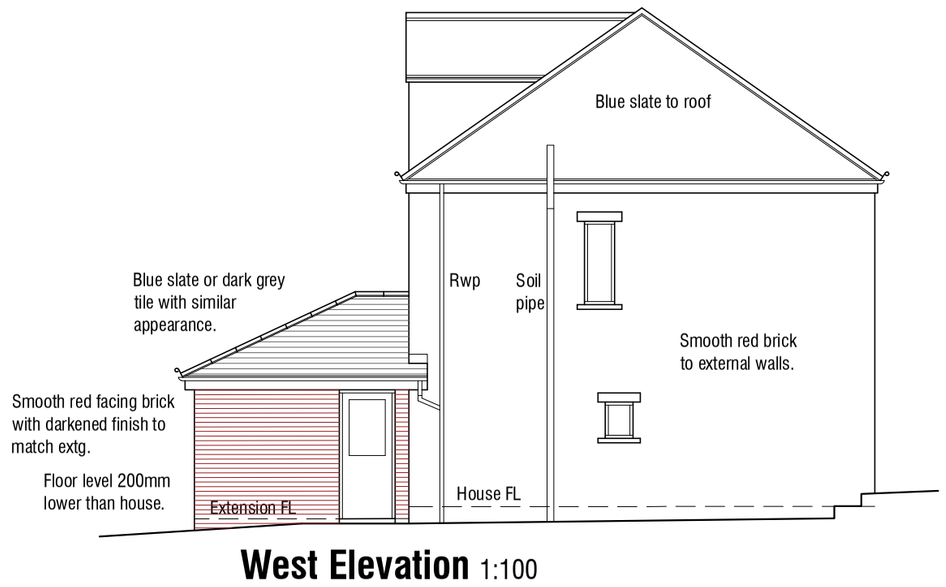

West Elevation 1:100

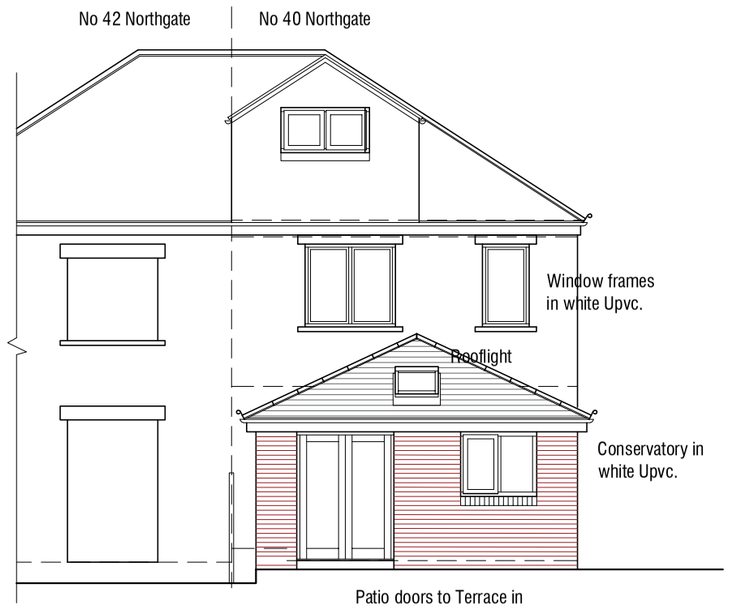

North Elevation 1:100

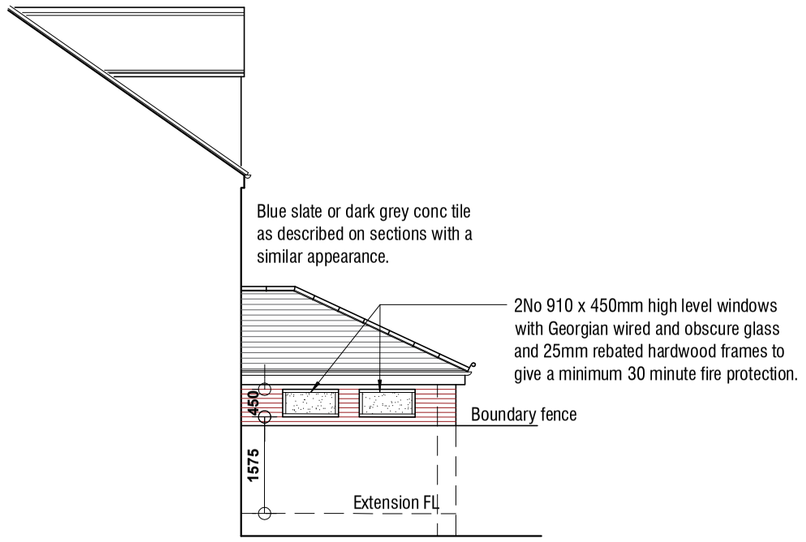

East Elevation 1:100

Rev B 05.04.2021 - Add high level windows to East Elevation.
Rev A 27.01.2021 - Amend design.

40 Northgate
Barnsley
S75 2QH

AS PROPOSED

PLANS & ELEVATIONS

mboothdesign
architectural design and building consultants
Fairfield House
Berneslai Close Barnsley
S70 2FL
T: 01226 286256
M: 07881898300
E: mark@mboothdesign.co.uk

Scale	As shown @ A2	Drawn	MJB
Date	Jan 2021	Ref.	21.06
Dwg No.	P1	Rev.	B

0cm 2cm 4cm 6cm

Copyright mboothdesign. All dimensions in millimeters unless otherwise stated.
Dimensions for setting out in existing buildings are to be checked and verified on site.