




EXISTING FRONT ELEVATION
SCALE 1:100

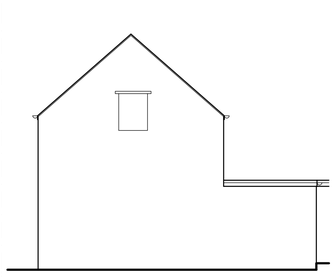


EXISTING SIDE ELEVATION
SCALE 1:100

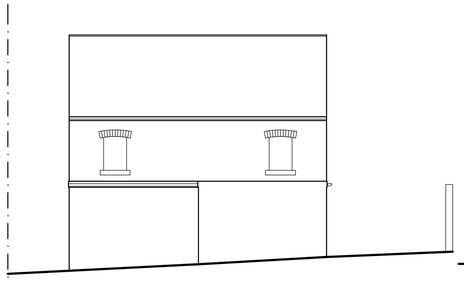


EXISTING REAR ELEVATION
SCALE 1:100

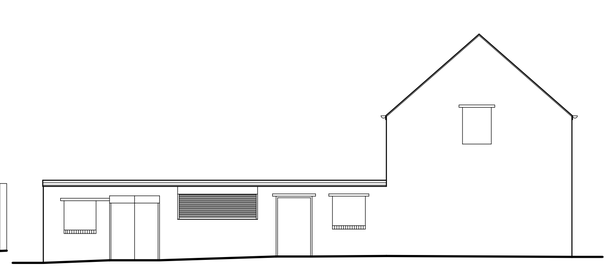


EXISTING SIDE ELEVATION
SCALE 1:100

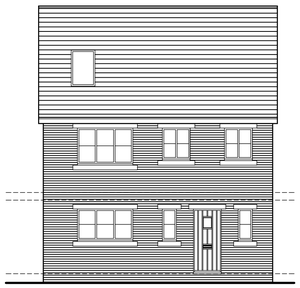


PROPOSED FRONT ELEVATION
SCALE 1:100

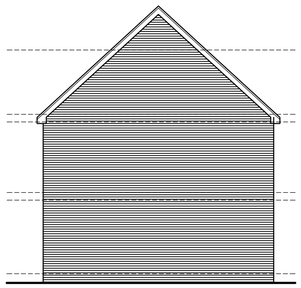


PROPOSED SIDE ELEVATION
SCALE 1:100

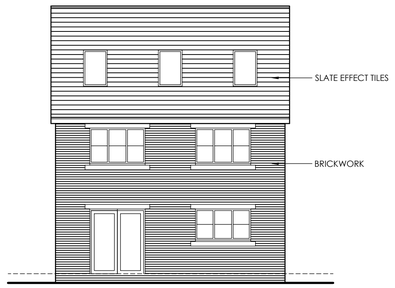


PROPOSED REAR ELEVATION
SCALE 1:100

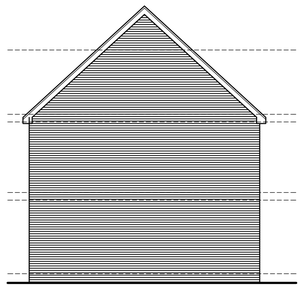


PROPOSED SIDE ELEVATION
SCALE 1:100

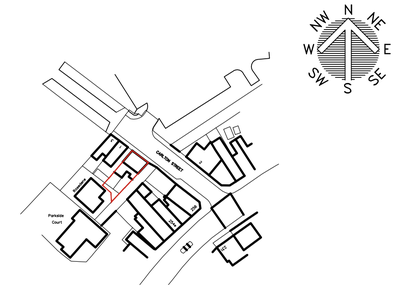


LOCATION PLAN
SCALE 1:1250

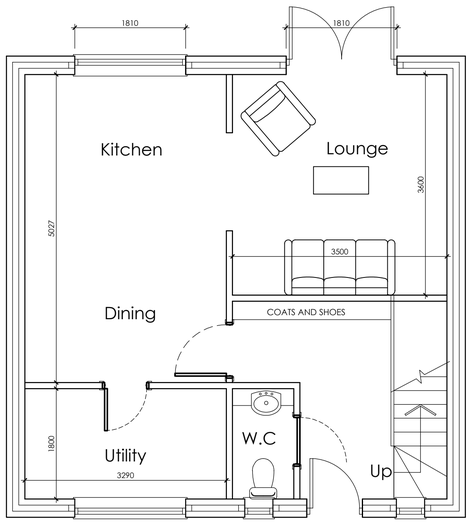


PROPOSED GROUND FLOOR PLAN
SCALE 1:50

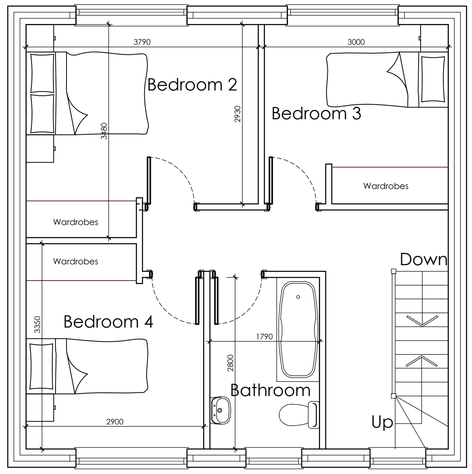

PROPOSED FIRST FLOOR PLAN
SCALE 1:50

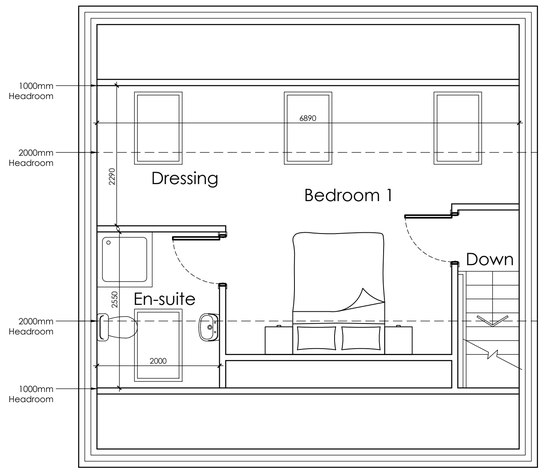

PROPOSED SECOND FLOOR PLAN
SCALE 1:50

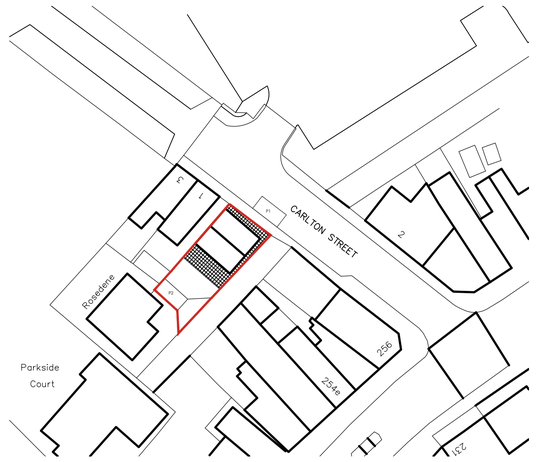

SITE PLAN
SCALE 1:500

White Agus PARTNERSHIP
ARCHITECTURAL SERVICES
OFFICE ONE,
34 VICTORIA ROAD,
BARNSLEY,
S70 2BU
Phone: 01226 208482
Email: info@whiteaguspartnership.co.uk
Web: www.whiteaguspartnership.co.uk

Project. PROPOSED DETACHED DWELLING CARLTON STREET, CUDWORTH S72 8ST	Client. MR A. SELBY
Drawing Title. PROPSOED PLANS	Date. SEPTEMBER 2022 / Scale. 1:50 & 1:100 @ A1
	Ref. 22–082 / Dwg. No. 01 / Rev. E

Date	Suffix	Description
20/09/2022	A	REVISED TO CLIENTS REQUIREMENTS
17/10/2022	B	EXISTING ELEVATIONS ADDED
22/02/2024	C	DWELLING REVISED
26/02/2024	D	REVISED TO CLIENTS REQUIREMENTS
27/02/2024	E	REVISED TO CLIENTS REQUIREMENTS