


FRONT ELEVATION PLOTS 4 & 5




REAR ELEVATION PLOTS 4 & 5

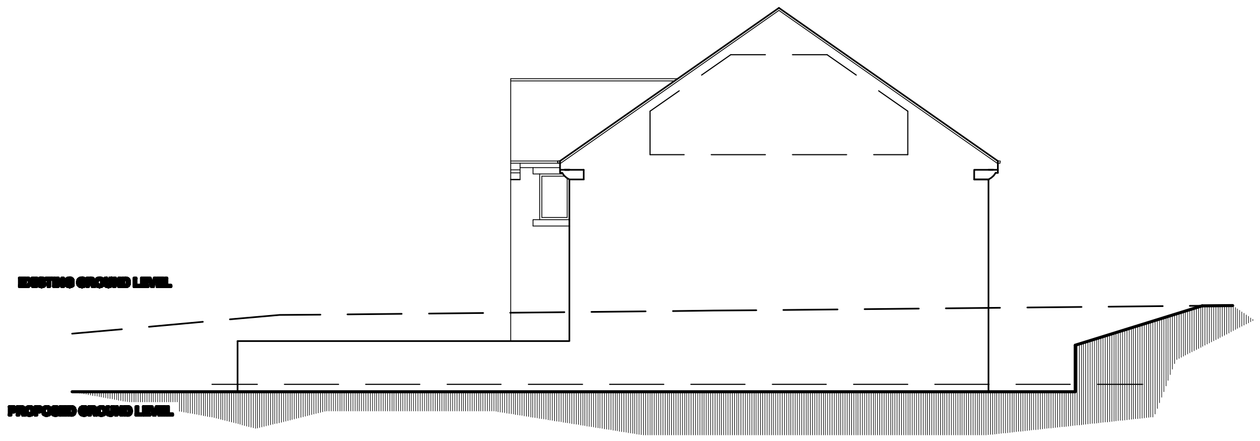


SIDE ELEVATION TO PLOT 5
(PLOT 4 HANDED)

DEVELOPMENT SUBJECT TO SEPARATE APPLICATION


PROPOSED DEVELOPMENT

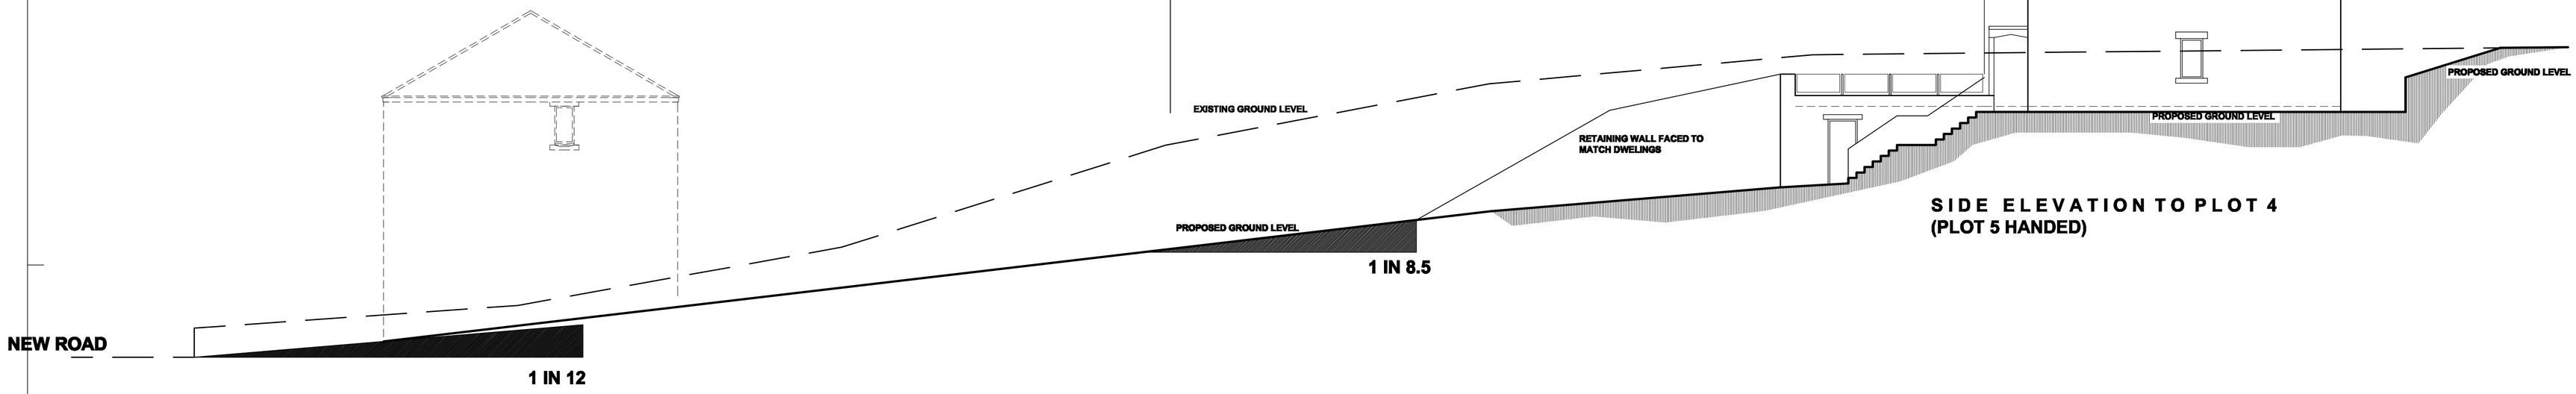


SIDE ELEVATION TO PLOT 4
(PLOT 5 HANDED)

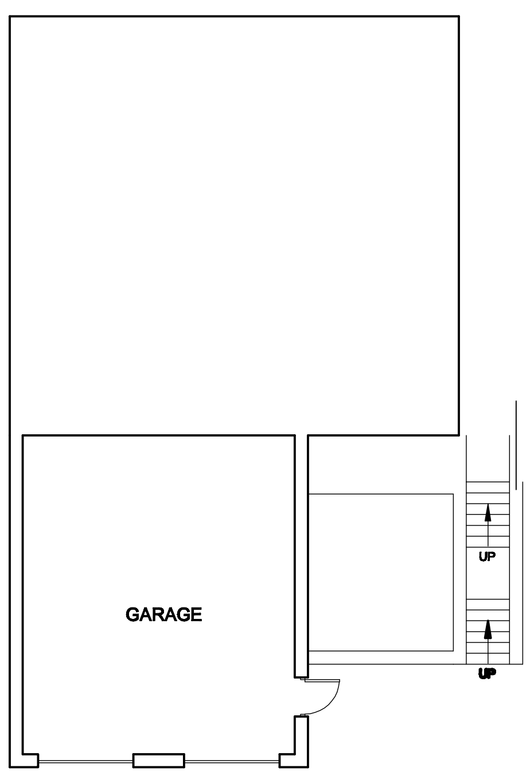


LOWER GROUND FLOOR PLAN

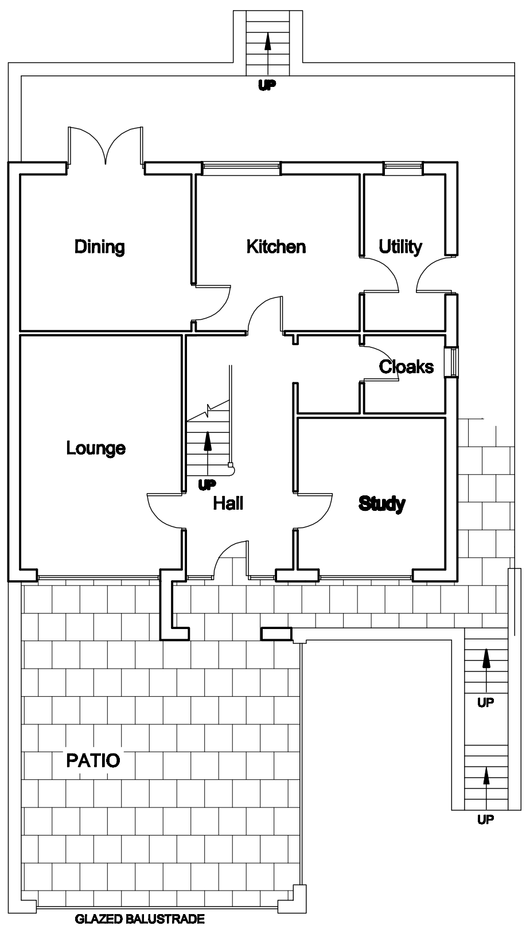

UPPER GROUND FLOOR PLAN

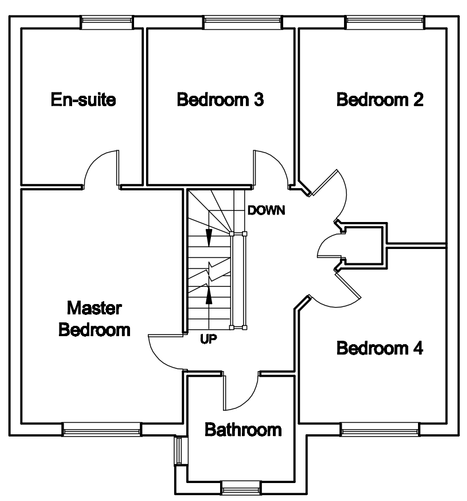

FIRST FLOOR PLAN

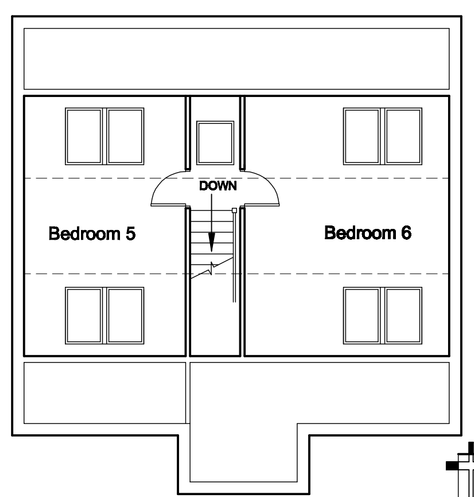

SECOND FLOOR PLAN

White Agus PARTNERSHIP
ARCHITECTURAL SERVICES AND SURVEYORS
8 MORSTON BUSINESS PARK, WHALEY ROAD, BARUGH GREEN, BARNSLEY. S75 1HQ
Phone: 01226 208482
Fax: 01226 283030
Email: info@whiteaguspartnership.co.uk
Web: www.whiteaguspartnership.co.uk

Project. RESIDENTIAL DEVELOPMENT ON LAND BETWEEN 342A & 344 NEW ROAD STAINCROSS, BARNSLEY	Client. MASON BUILDING CONTRACTORS LTD
Drawing Title. PLANS AND ELEVATIONS PHASE 2	Date. JULY 2013
	Scale. 1:100 @ A1
	Ref. 13-033
	Dwg. No. 03
	Rev.

Date	Suffix	Description	Date	Suffix	Description