

Drawing No.	Rev No.
MTF001 -002	

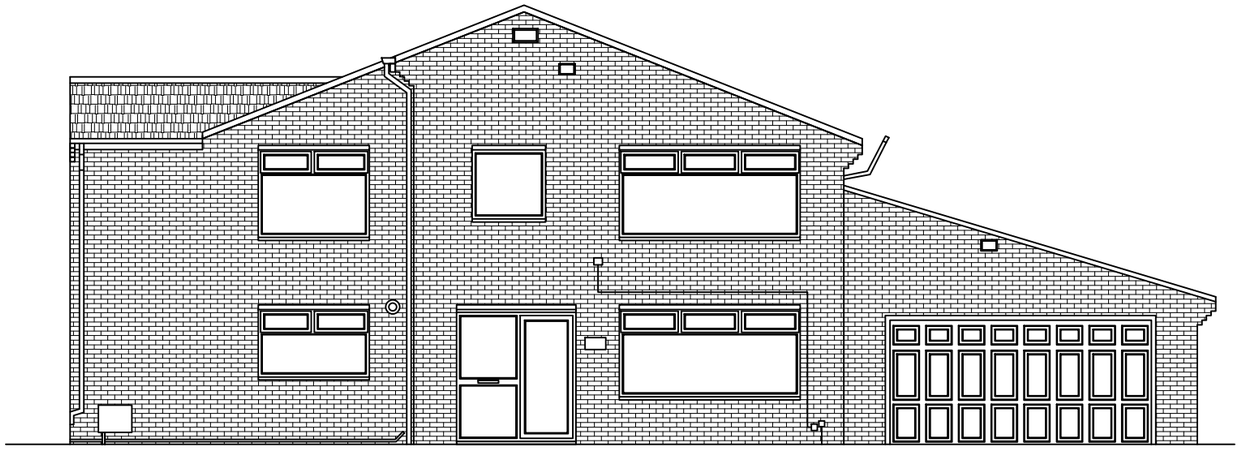


EXISTING FRONT ELEVATION
SCALE 1:100 AT A3



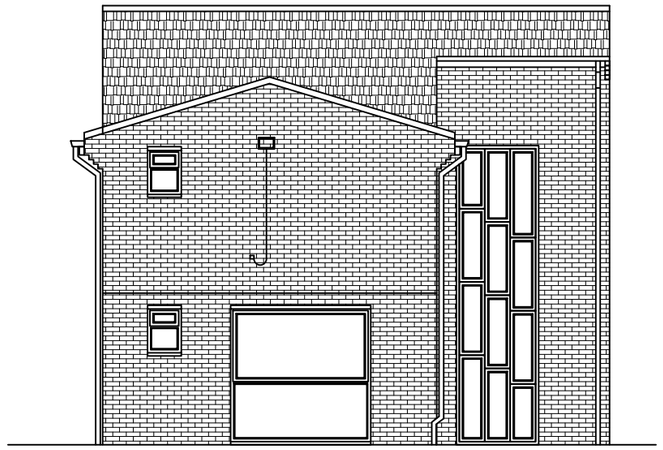

EXISTING REAR ELEVATION
SCALE 1:100 AT A3

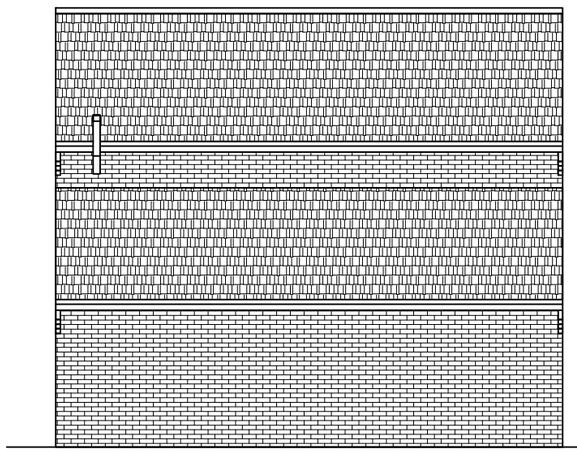

EXISTING END ELEVATION
SCALE 1:100 AT A3

DO NOT SCALE: Contractor to check all dimensions and report any omissions or errors

NOTES

Rev	Description	By	Chk	App	Date

JRB DESIGNS Ltd
1 Saville Road
Cudworth
Barnsley
S72 8LT
Tel: 01226 383542
Fax: 01226 380078
Mob: 07970 541192
Email: john@jrbdesigns.co.uk

This drawing is copyright. © jrbdesigns Ltd.

Client
MRS T FROST

Drawing Title
EXISTING ELEVATIONS

Address
FREAN HOUSE
WHITECROSS ROAD
CUDWORTH
BARNSLEY S72 8ED

Project Title:
PROPOSED FIRST FLOOR SIDE EXTENSION

Purpose of Issue:
PLANNING

Drawing Status
FIRST ISSUE

Scale at A3	Drawn By	Date		
AS SHOWN	JRB	13/02/2016		
Checked By	Date	Approved By	Date	
	13/02/2016		13/02/2016	
Project No.		Drawing No.		Revision
MTF001		002		-

APPROVAL [X] INFORMATION [ ] TENDER [ ] CONTRACT [ ] CONSTRUCTION [ ]