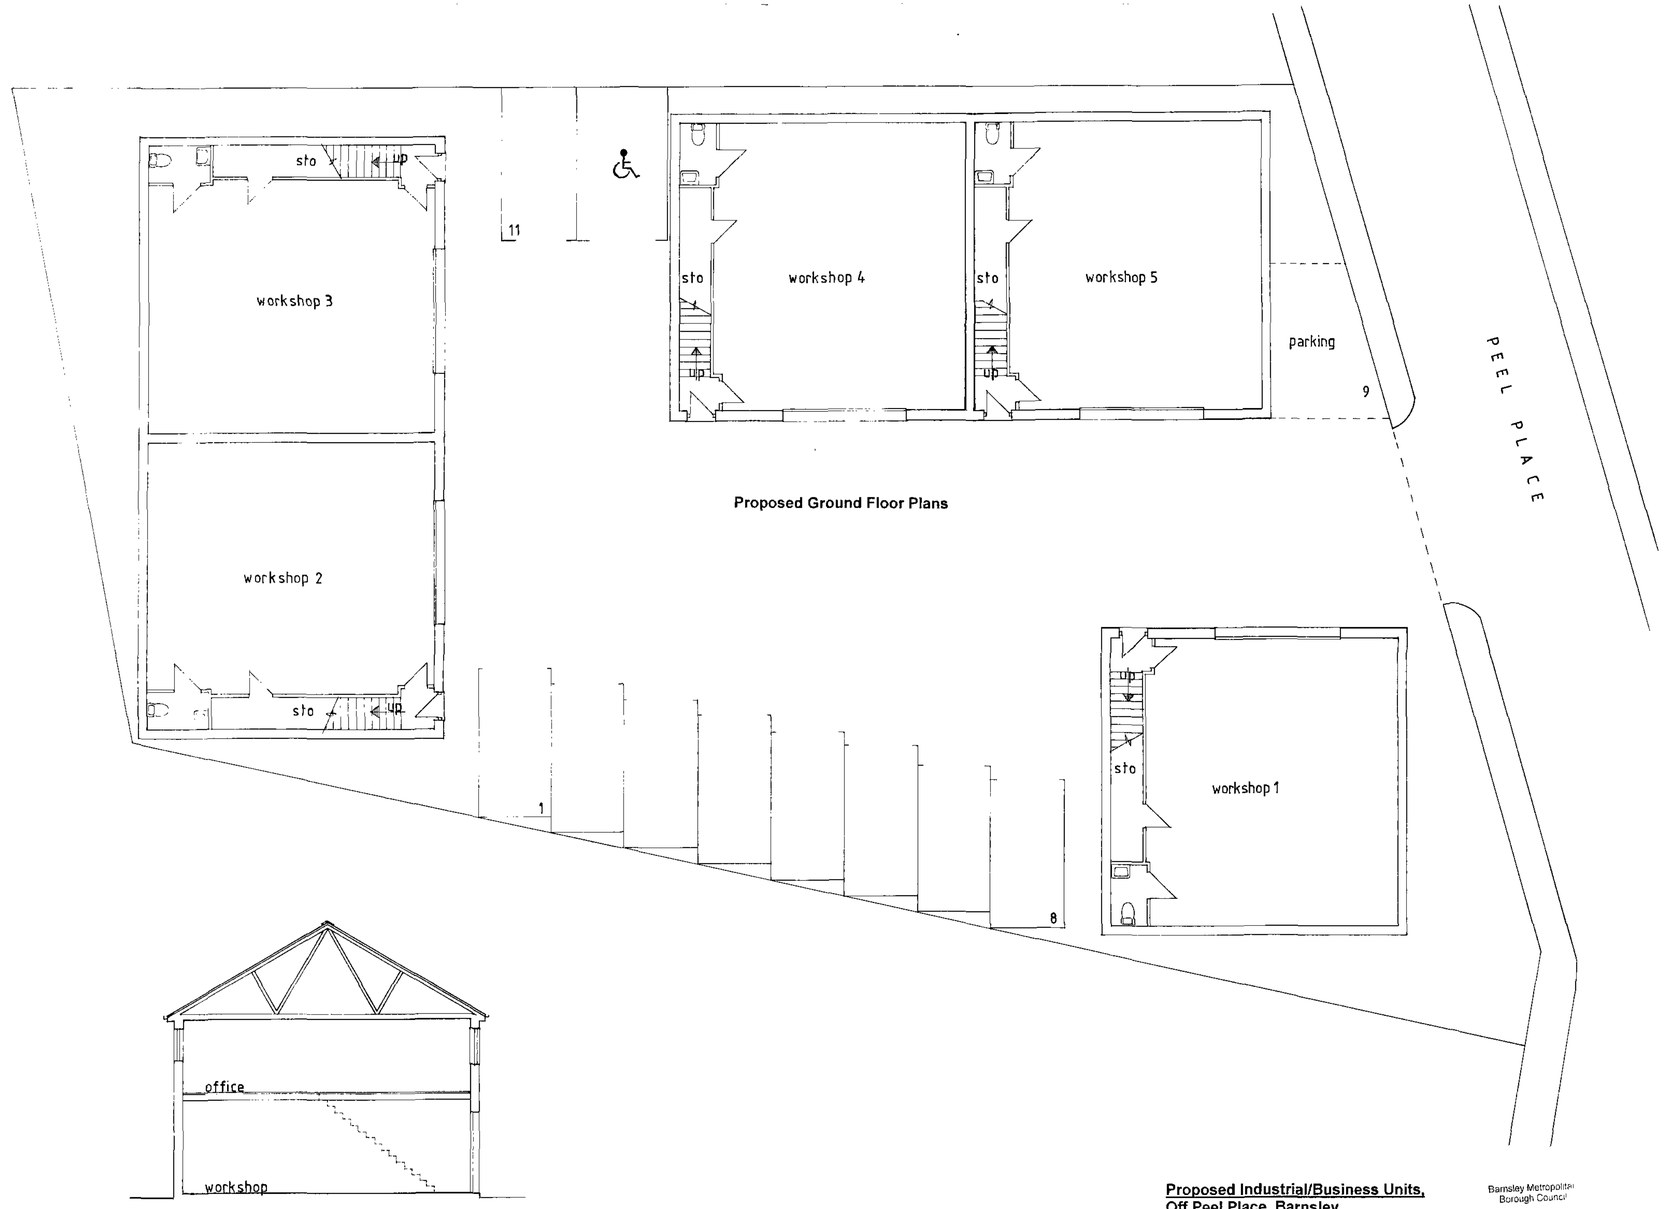


Proposed Ground Floor Plans

SECTION


Proposed Industrial/Business Units, Off Peel Place, Barnsley.

Scale 1:100 DRG No. **01**


Barnsley Metropolitan Borough Council
15 DEC 2011
Corporate Mail Room



Proposed First Floor Plans

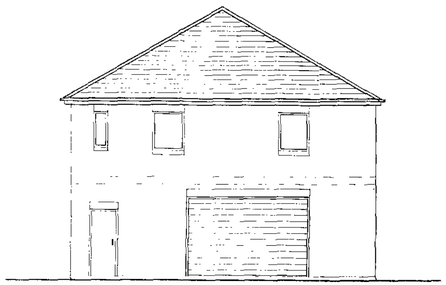


Proposed Front Elevations

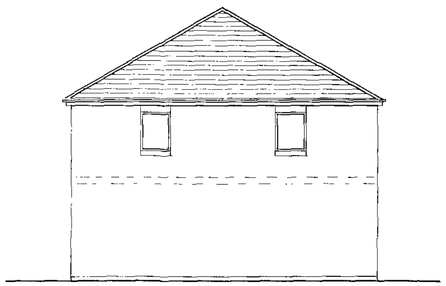


Proposed Side Elevations

NOTES
ROOFS: HARDROW TILES, OR SIMILAR APPROVED.
WALLS: RED MULTI FACING BRICKS. BRICK-ON-END HEADS TO OPENINGS. BULL-NOSE CLASS B ENGINEERING BRICK SILLS.

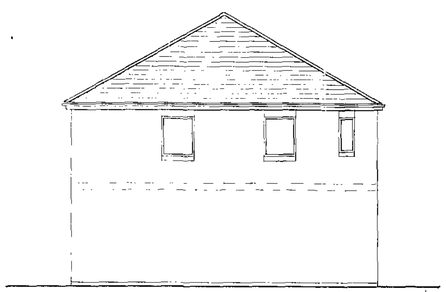

Proposed Rear Elevations

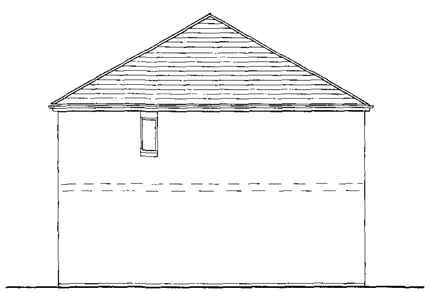


Proposed Side Elevations

NB Plot 1


Barnsley Metropolitan Borough Council
15 DEC 2015
Corporate Mail Room

Proposed Industrial/Business Units, Off Peel Place, Barnsley.


Scale 1:100 DRG No. **02**

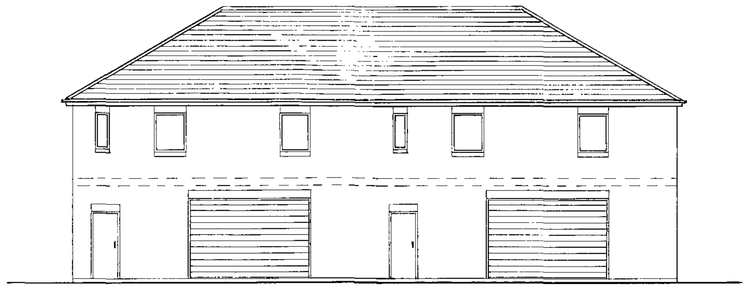


Proposed Front Elevations

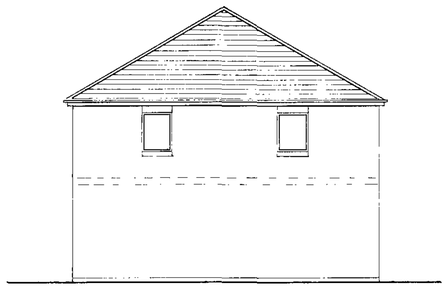


Proposed Side Elevations

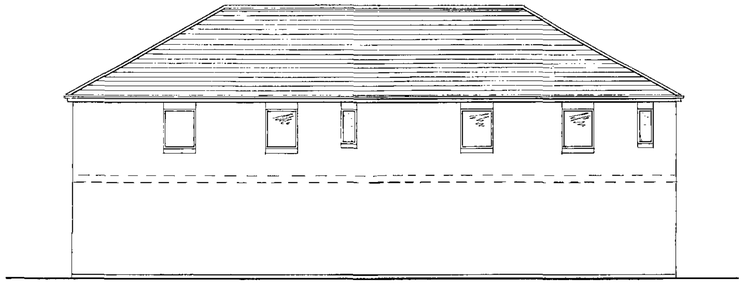

Proposed Rear Elevations

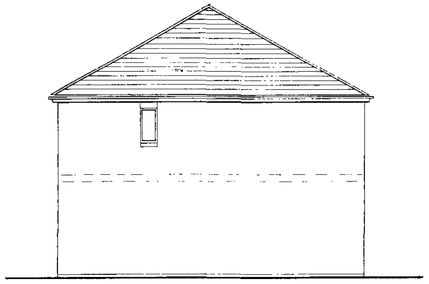

Proposed Side Elevations

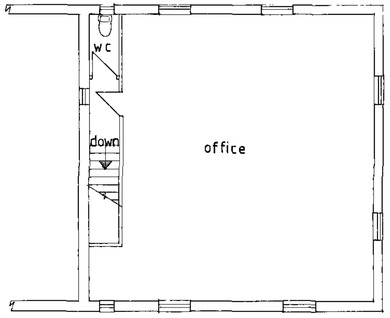

Proposed First Floor Plans

NOTES
ROOFS: HARDROW TILES, OR SIMILAR APPROVED.
WALLS: RED MULTI FACING BRICKS, BRICK-ON-END HEADS TO OPENINGS; BULL-NOSE CLASS B ENGINEERING BRICK SILLS.

Units 2 to 5 - Unit 3 handed

Barnsley Metropolitan Borough Council
15 DEC 2006
Corporate Mail Room

Proposed Industrial/Business Units, Off Peel Place, Barnsley.

Scale 1:100 DRG No. 03