
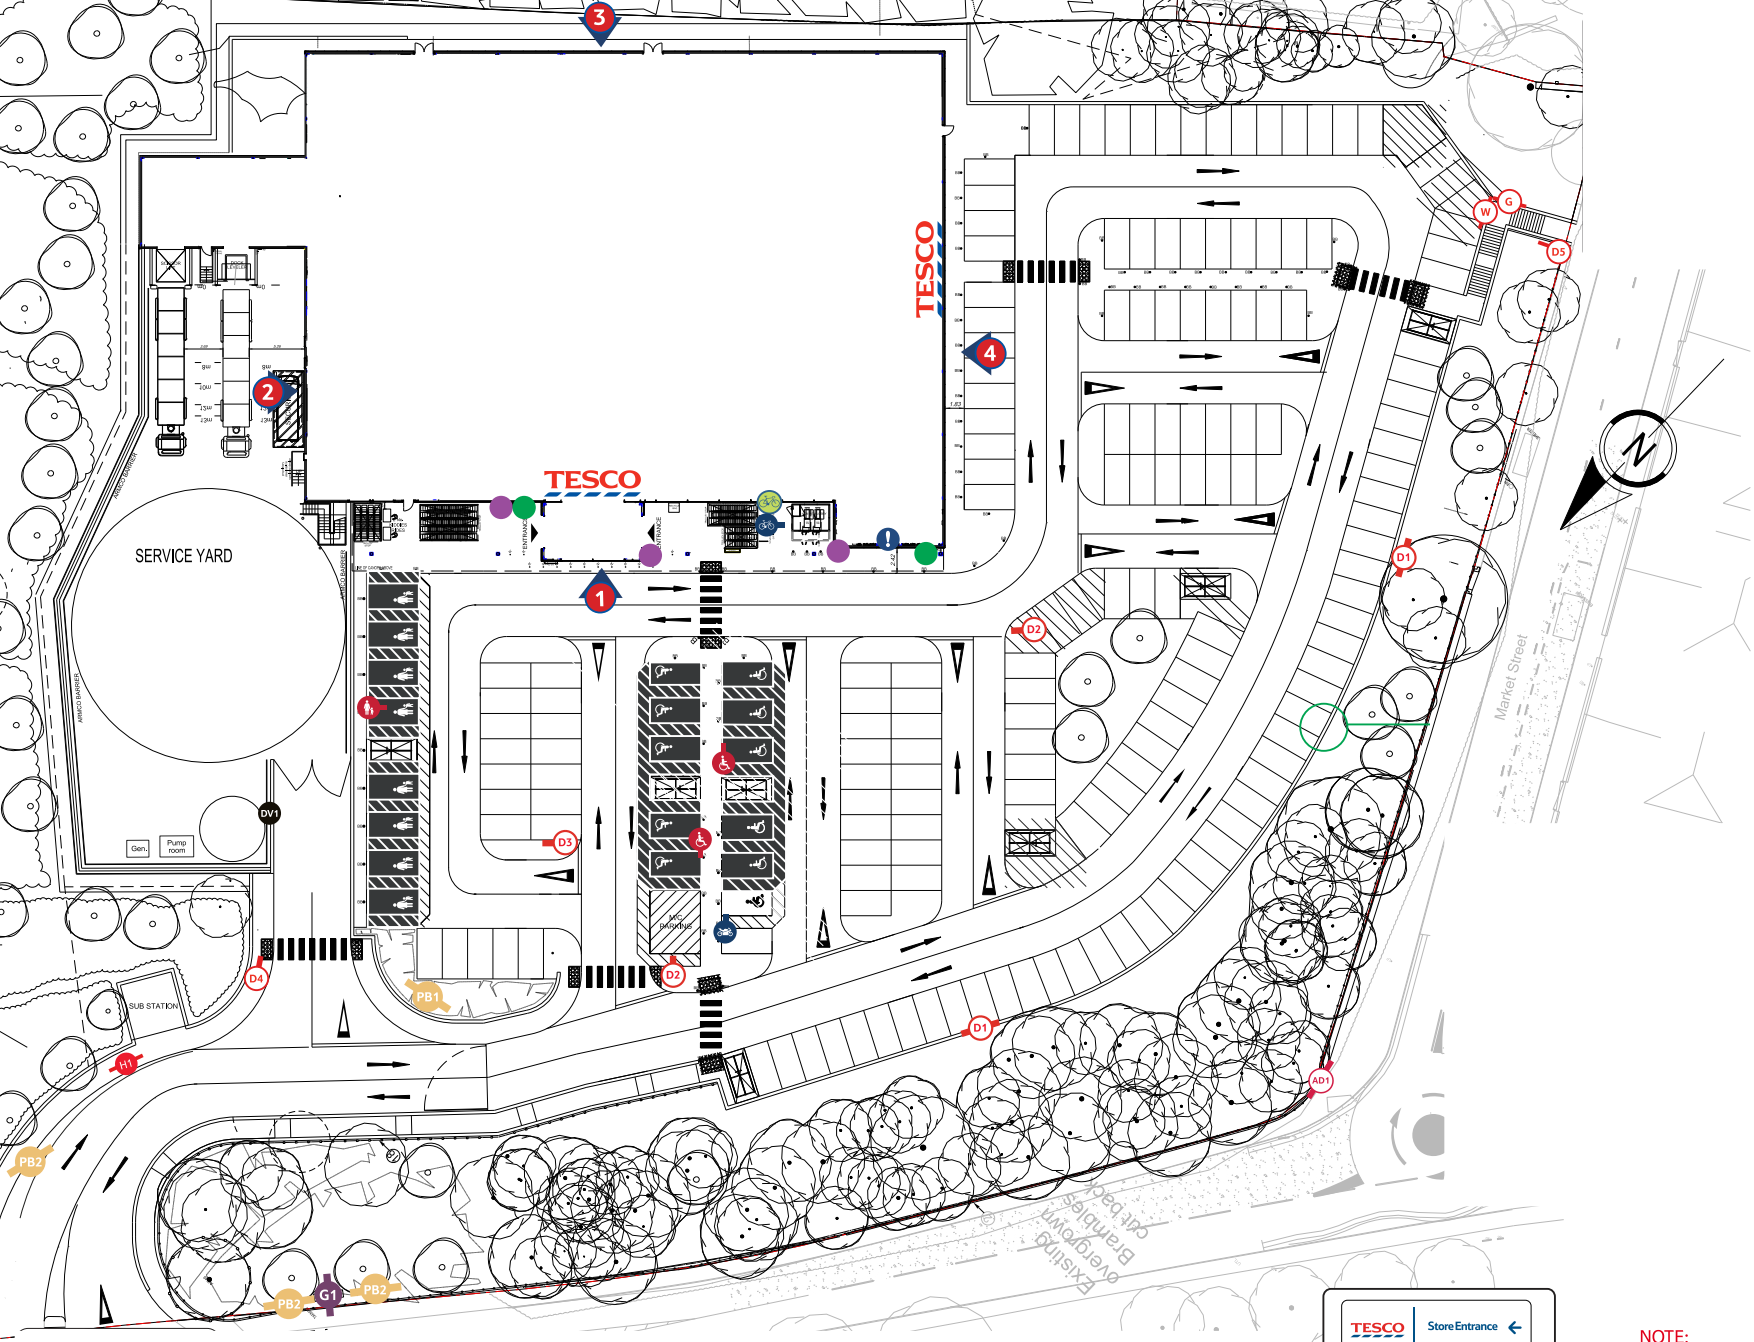


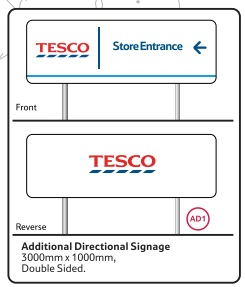

NOTE:

- Signage contractor to ensure that all directional arrows point towards the correct location and that all text refer to actual in-store offers.
- Signage contractor to confirm opening times prior to manufacture of signage.
- Signage contractor to obtain all on-site dimensions prior to manufacture of signage and to ensure all mullions & transoms do not obstruct text.
- All brand signage dimensions to be confirmed with Tesco design manager prior to manufacture.

TESCO
HINDUSTAN SERVICE CENTRE

STORE TYPE	Superstore
STORE NAME	Hoyland
CONTENT	Site plan
DATE	29.09.14
SCALE	NTS
DRAWING No.	01_6644_01
DRAWN BY	Manasa
REVISION	Rev C