
DO NOT SCALE
All dimensions in Millimetres
unless specified otherwise and
subject to verification on site

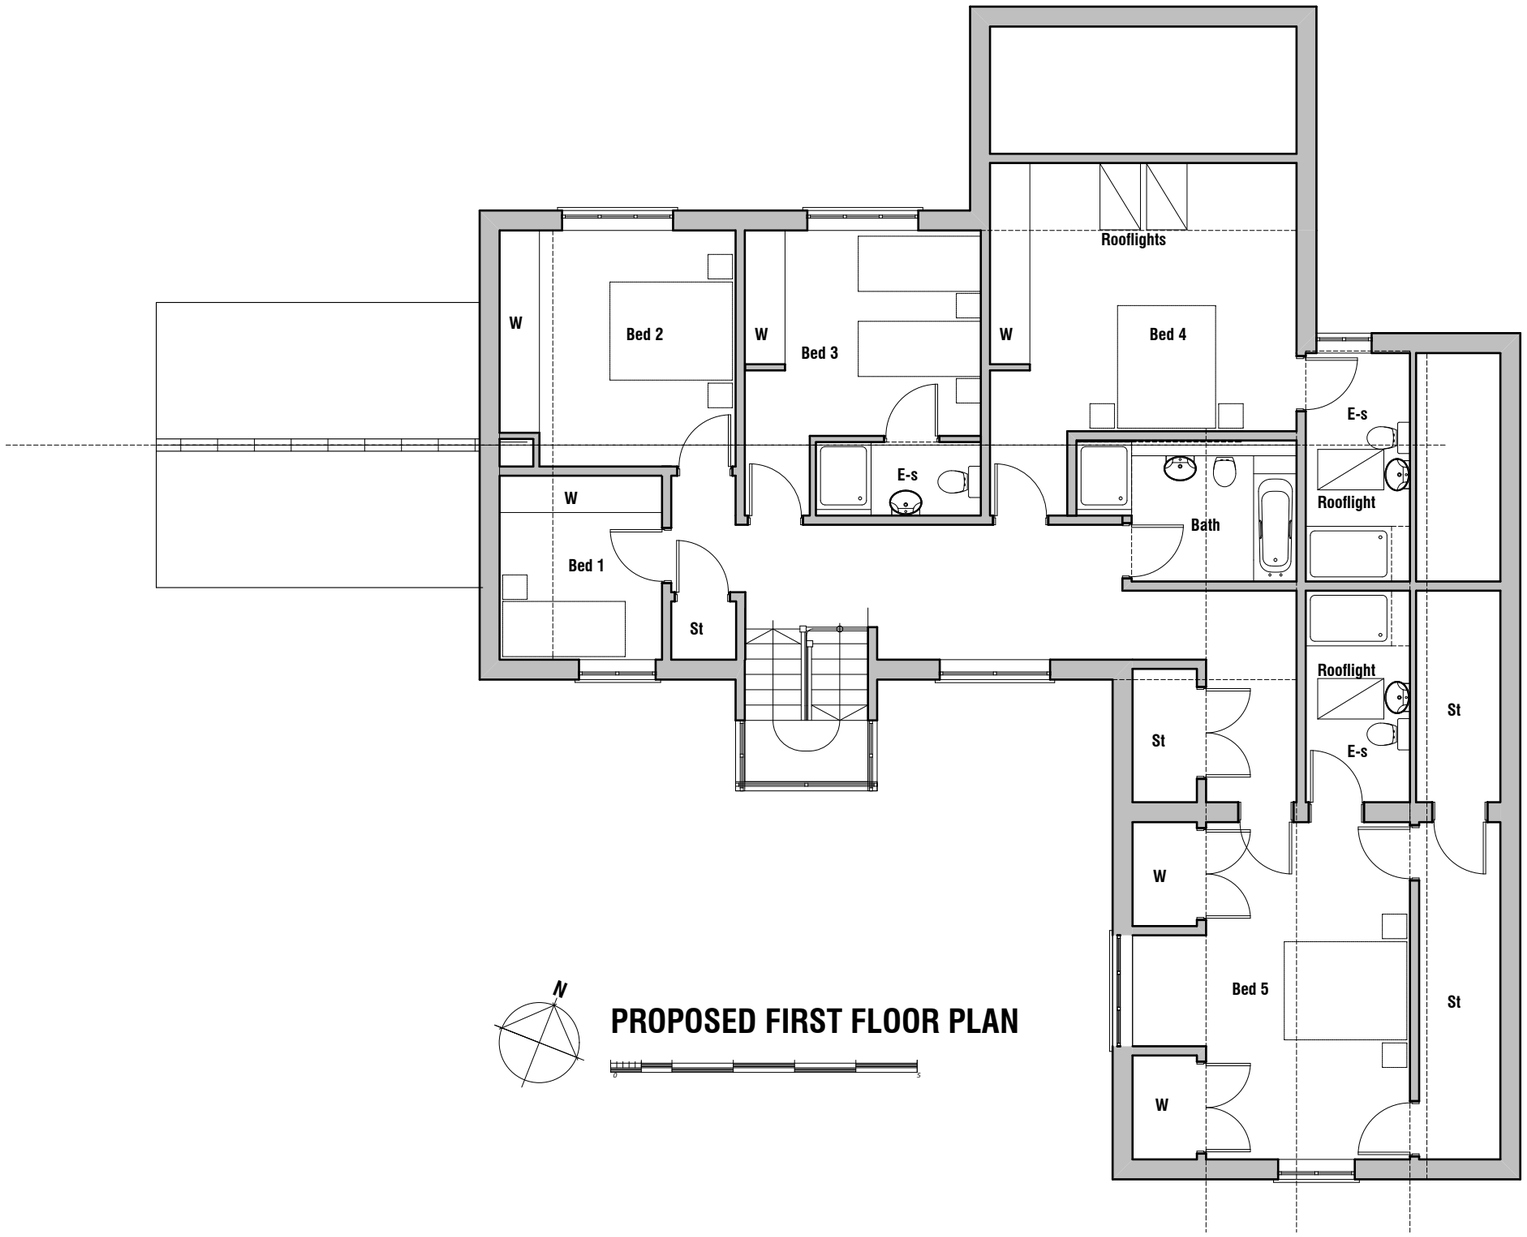

N

PROPOSED FIRST FLOOR PLAN

PLANNING

Proposed Residential Development Sites
Former Quarry Site
Land adjacent Wellhouse Lane
Penistone, South Yorkshire

PROPOSED FIRST FLOOR PLAN

CHRIS CARR
ARCHITECTS

Orchard Farm, Goathland,
Whitby, YO22 5JX
Tel: (01947) 896051 Fax: (01947) 896001
email: chris@cca-arch.co.uk

Scale.	1:100 @ A3	Drawn.	
Date.	August 2013	Ref. No.	12.064
DWG. No.	QS 06	Rev.	

This drawing and the copyright is the Architects property and maybe used or reproduced only by agreement. All Dimensions in Millimetres Unless specified otherwise and subject to verification on site.