


SIDE ELEVATION




FRONT ELEVATION

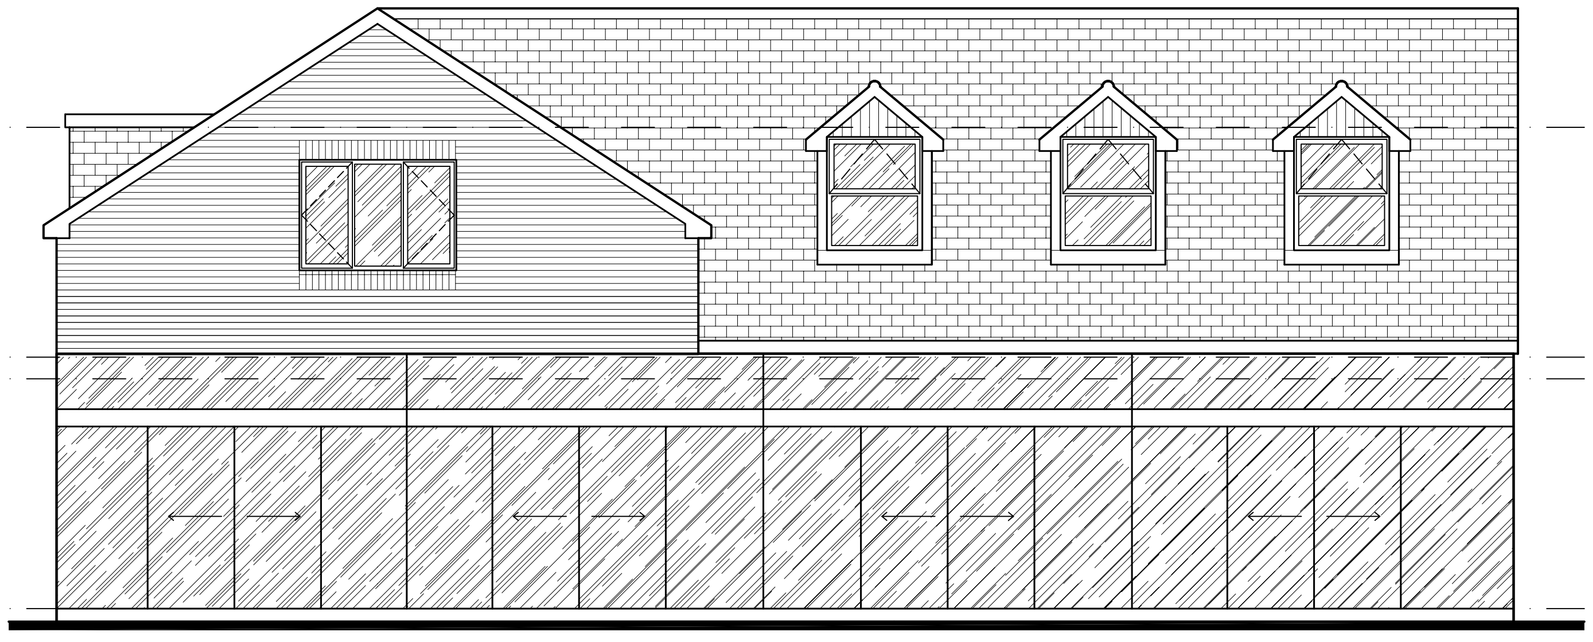


REAR ELEVATION



SIDE ELEVATION

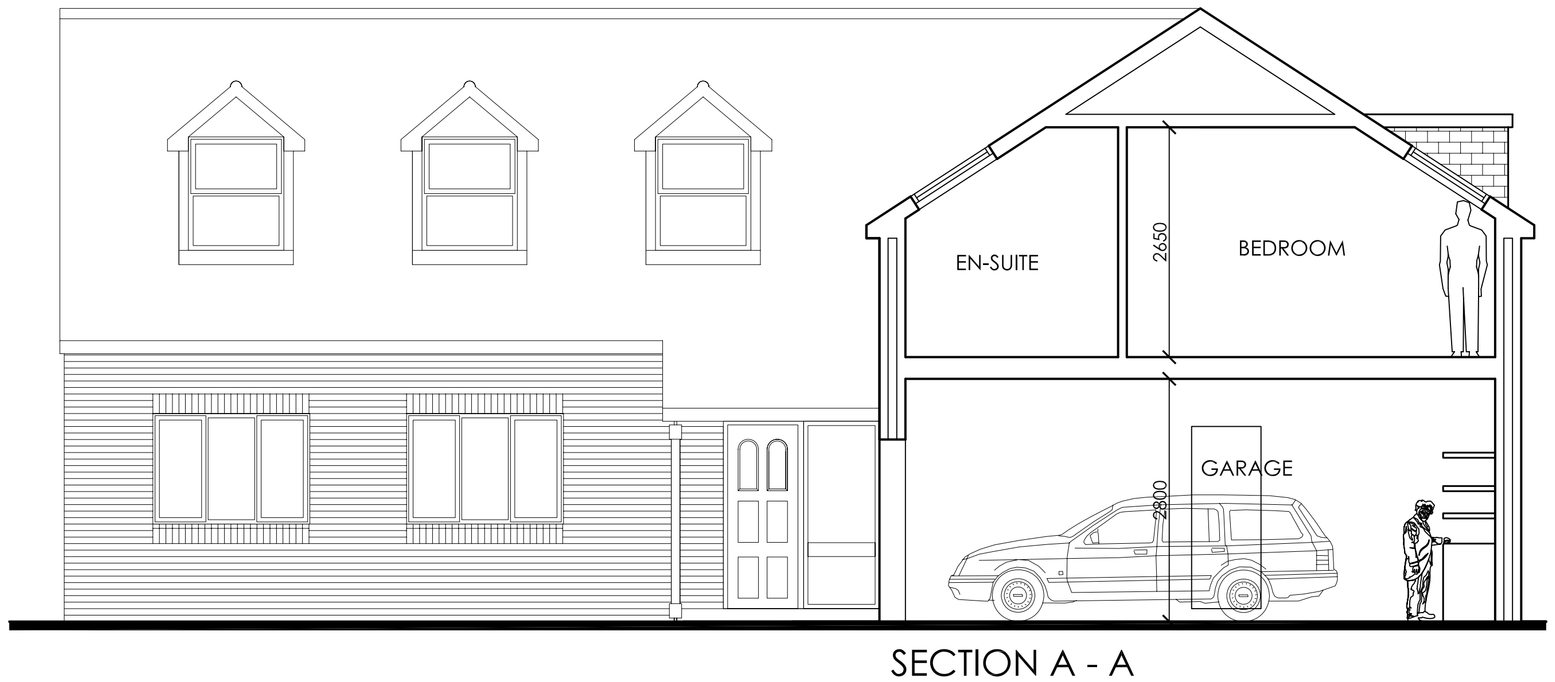

SECTION A - A

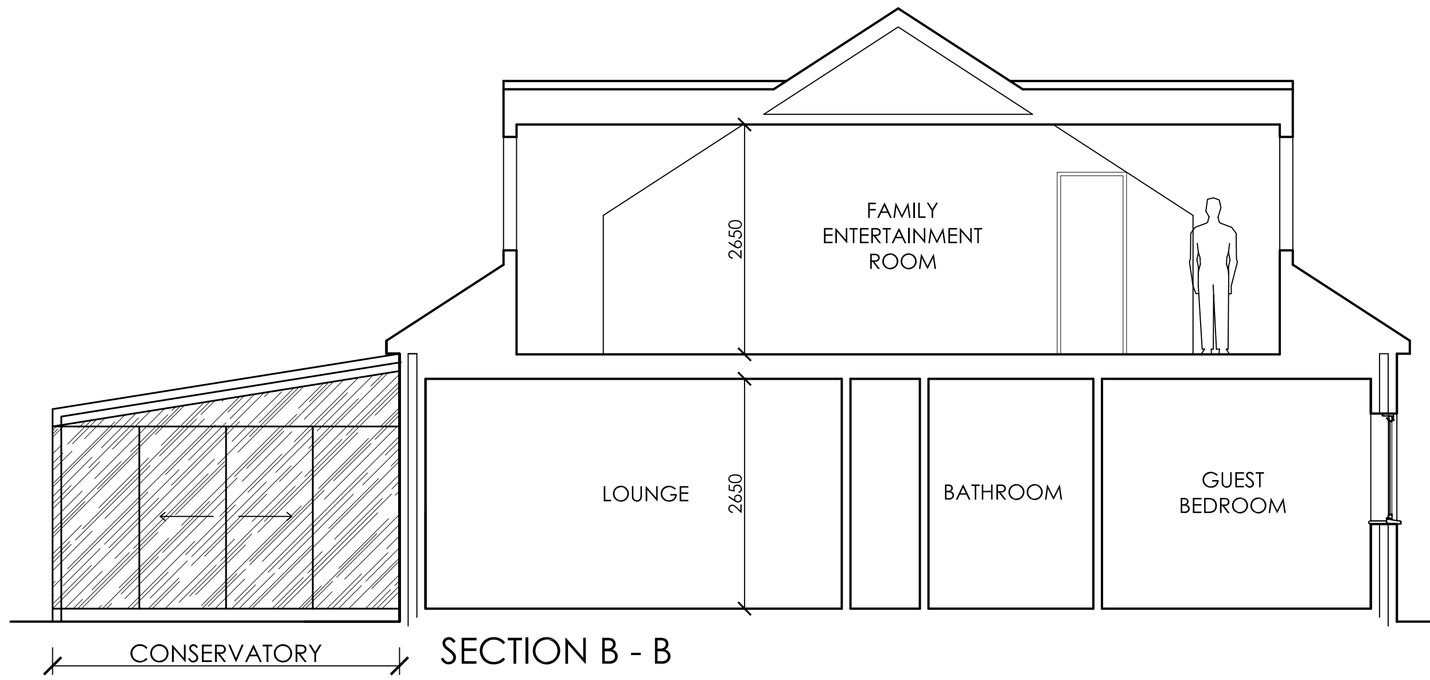

SECTION B - B

PLANNING PERMISSION ISSUE

YORKSHIREPLANS4U
THE MANOR HOUSE
TEMPLE CRESCENT
LEEDS, LS11 8BQ
www.yp4u.co.uk - www.saps4u.com
E-mail: info@yp4u.co.uk
Tel: 0113 2720608 / 07837380749

PROPOSED NEW HOUSE

REAR OF 31 SACKUP LANE
DARTON
BARNSLEY

for Mr. & Mrs. B. SMITH

SECTIONS & ELEVATIONS

Scale: 1:50
Date: May 2008
Drawing No: 08-051 / P / 03