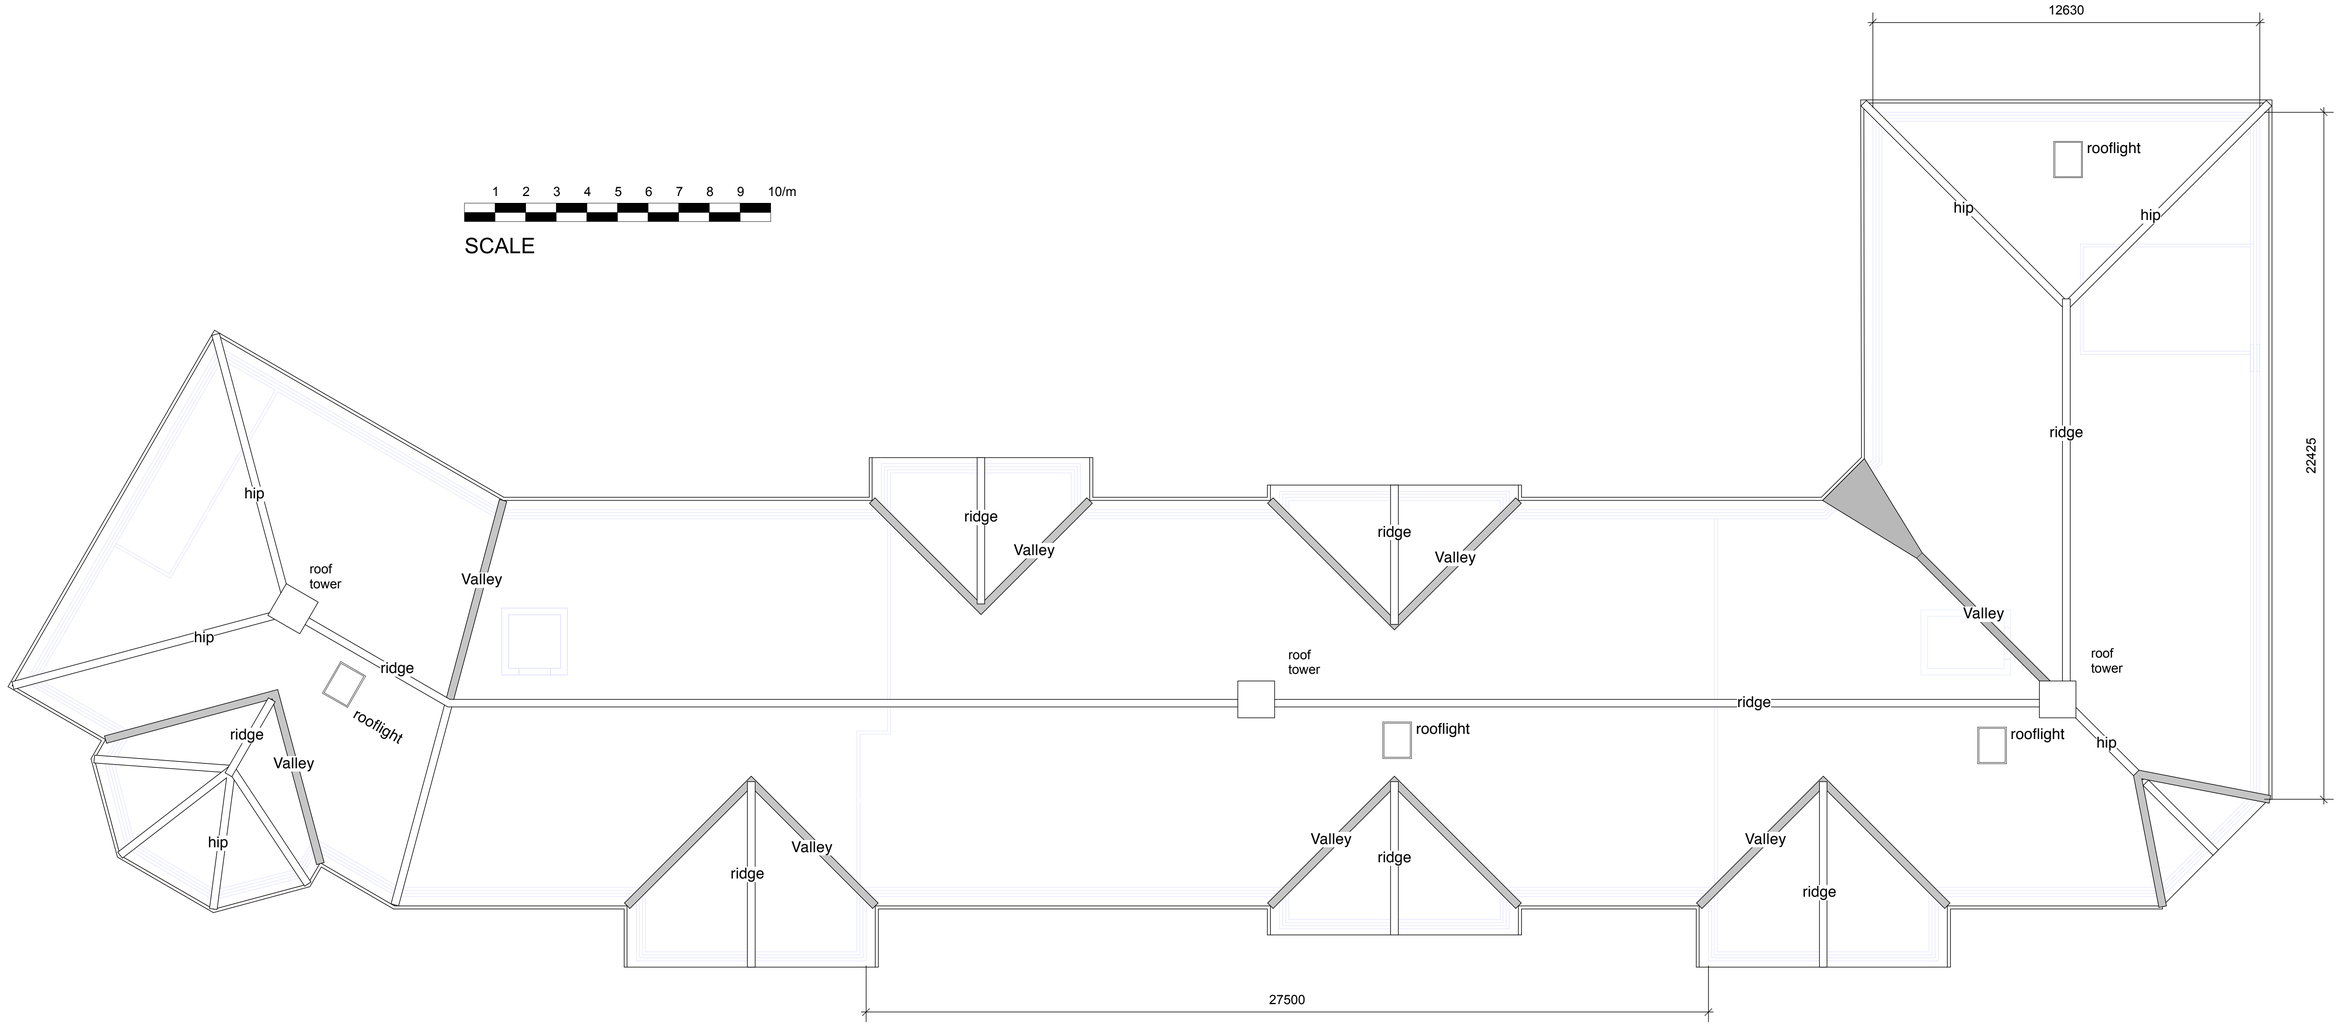


ARP
Special Architectural Services

Care Home, Tankersley Lane, Hoyland

Roof Plan

Scale 1:200 @ A3, 1:100 @ A1 Drawn:ARP Date:June 2008

0720 CL (27) 01

Gear House, Saltmeadows Road, Gateshead, NE8 3AH
tel:(0191) 490 1155 fax:(0191) 421 3482 mail@arpdesign.co.uk