

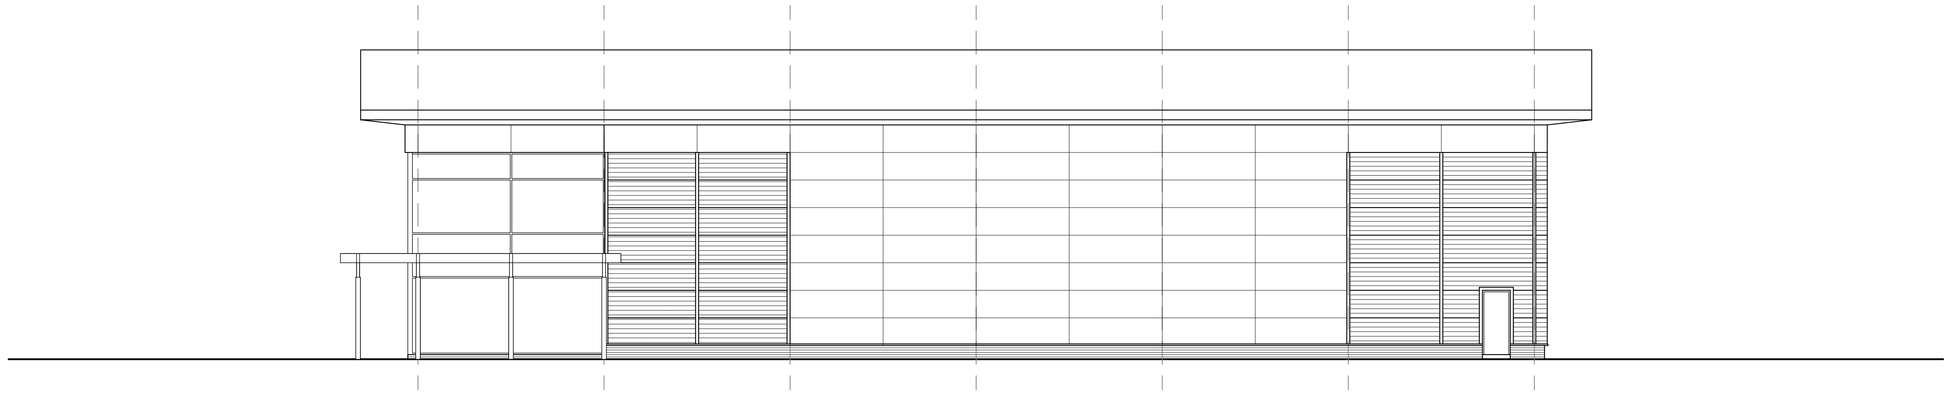



01 Proposed Southern Elevation
1:100 @ A0

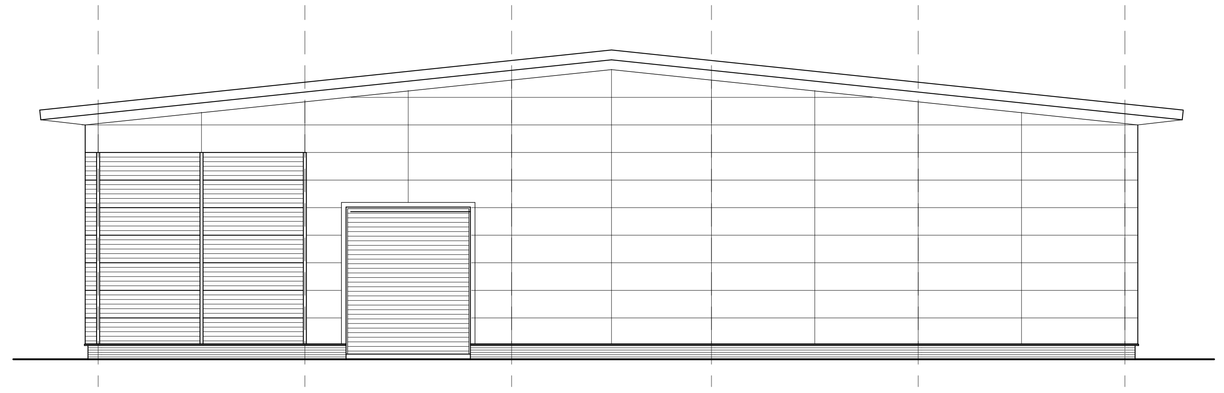


02 Proposed Eastern Elevation
1:100 @ A0

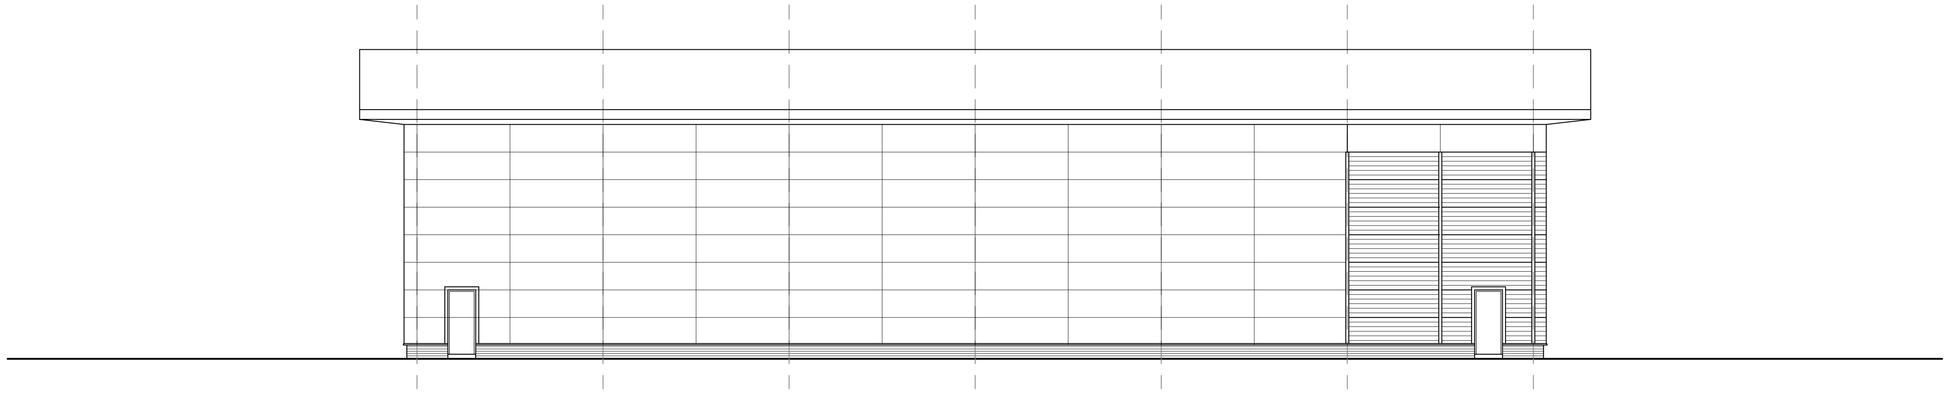


03 Proposed Northern Elevation
1:100 @ A0

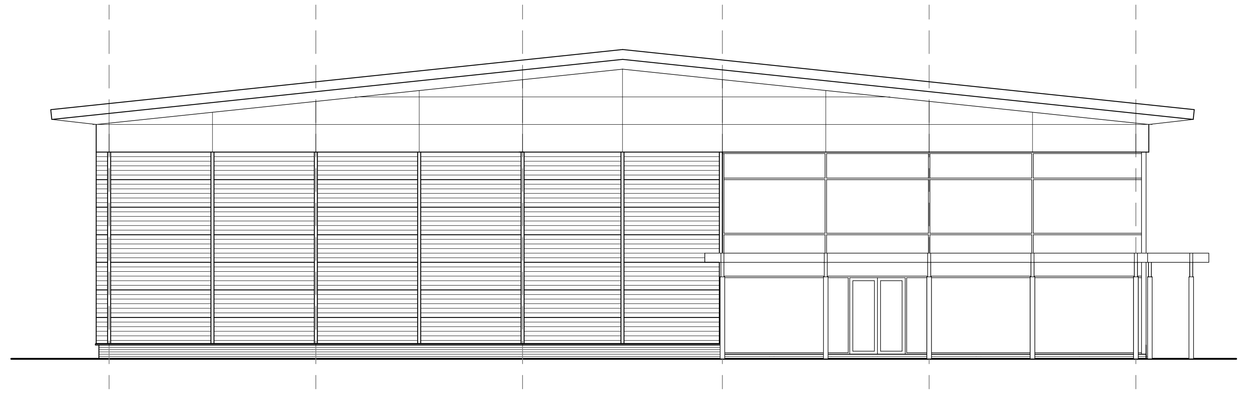

04 Proposed Western Elevation
1:100 @ A0

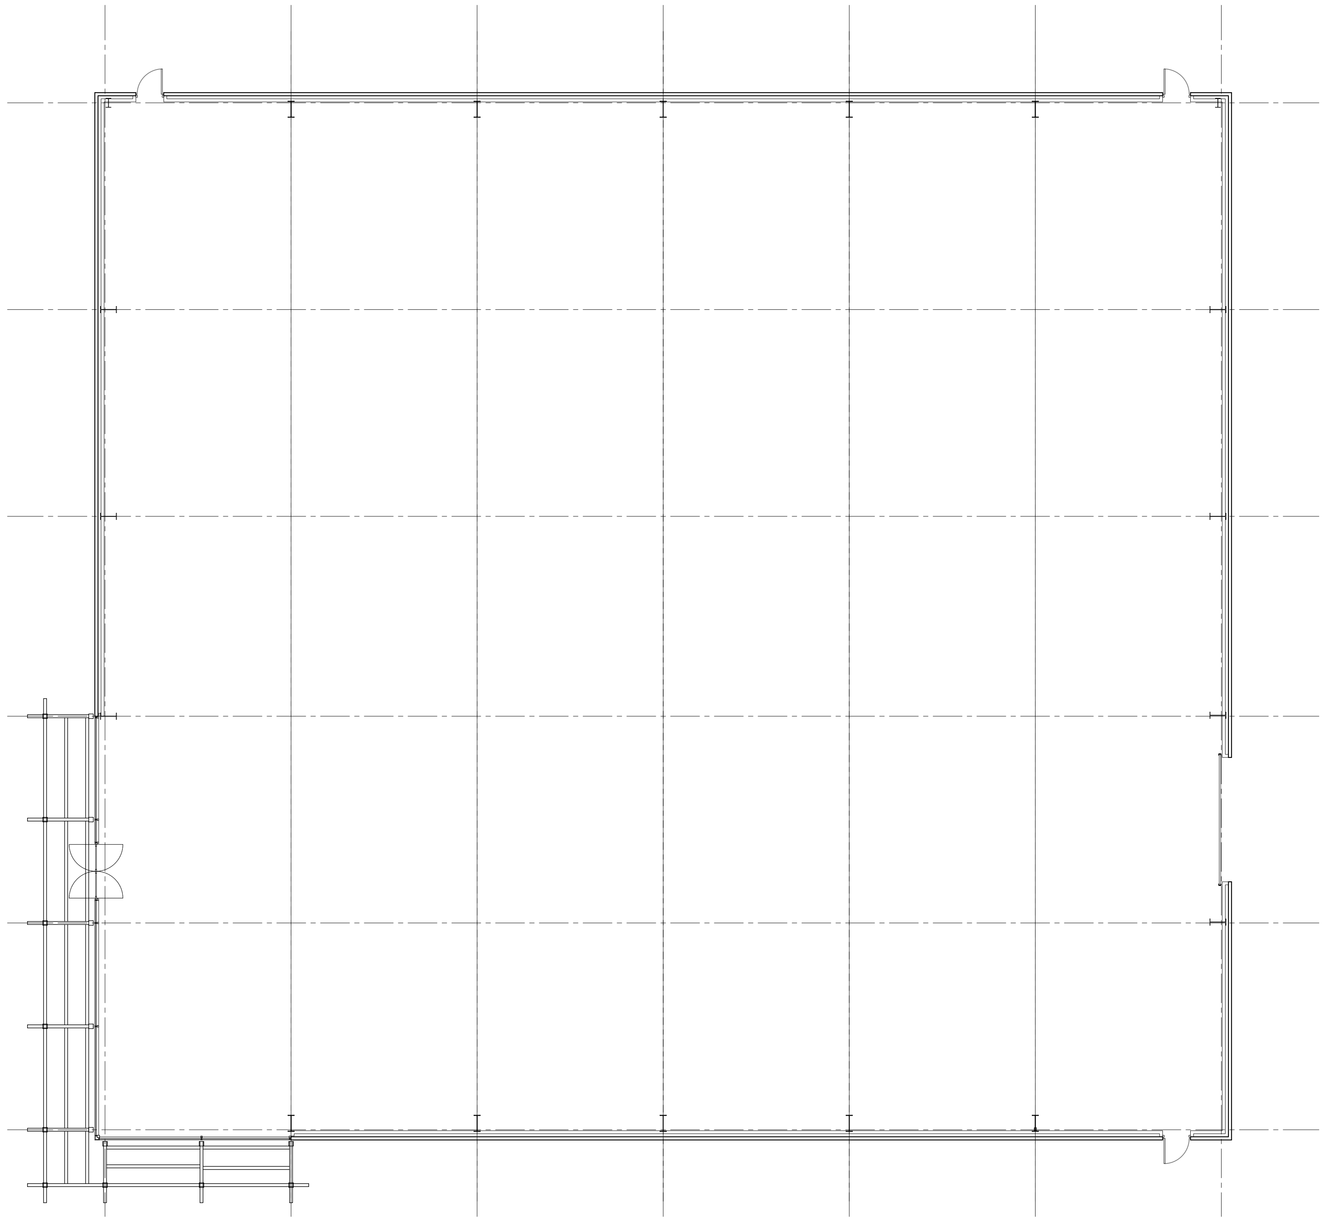

05 Proposed Ground Floor Plan
1:100 @ A0

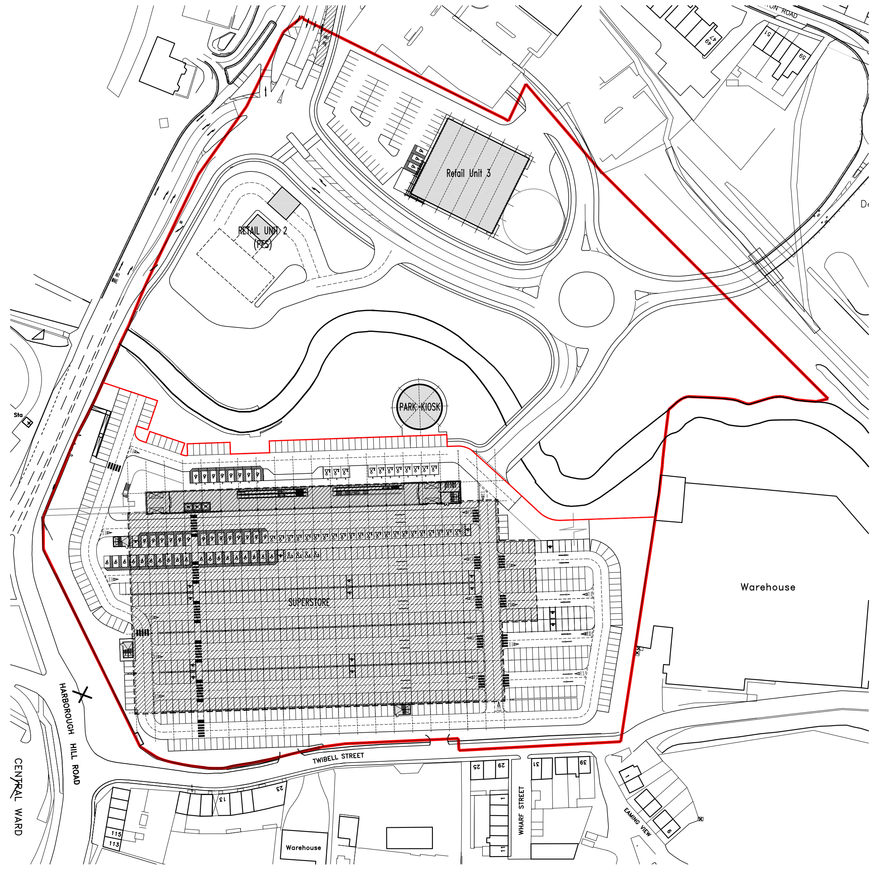


06 Proposed Site Plan
1:1250 @ A0

| Rev | Description | Date | By | Chk |
|---|---|---|---|---|
| B | SITE PLAN UPDATED TO SHOW REVISED UNIT NAMES. | 16.11.11 | PR | GB |
| A | SITE PLAN UPDATED TO SUIT NEW ROAD LAYOUT. RETAIL UNIT 3 REVISED TO SUIT | 14.11.11 | PR | GB |

Status — Purpose for Issue
Planning ☐ Tender ☐
Construction ☐ As Built ☐

Client
Peel Developments (UK) Ltd.

Contract
Proposed Development
Old Mill Lane
Barnsley

Drawing
Proposed Retail Unit 3

bateandtaylor architects
www.bate-taylor.co.uk
macintosh house
4a cambridge street
manchester m1 5gg
tel: 0161 236 0999
fax: 0161 236 0404
mail@bate-taylor.co.uk

Drawing No. MH403-206 — Revision B
Scales 1:100 @ A0 — Date SEPT '11
Drawn PR — Checked GB

This drawing is the copyright of the Architect and may not be reproduced without licence.
DO NOT scale from this drawing.