

All dimensions in mm unless otherwise stated
The contractor must verify all dimensions on site before commencing on site
Architect must be notified of any suspected discrepancies or omissions
Scaled dimensions to be confirmed by the Architect


- All windows to be site measured by Window Supplier prior to manufacture.
- Exact details and dimensions to be submitted by Window Supplier for approval by Architect/Client prior to manufacture
- See drawing No.3228/4 for window types

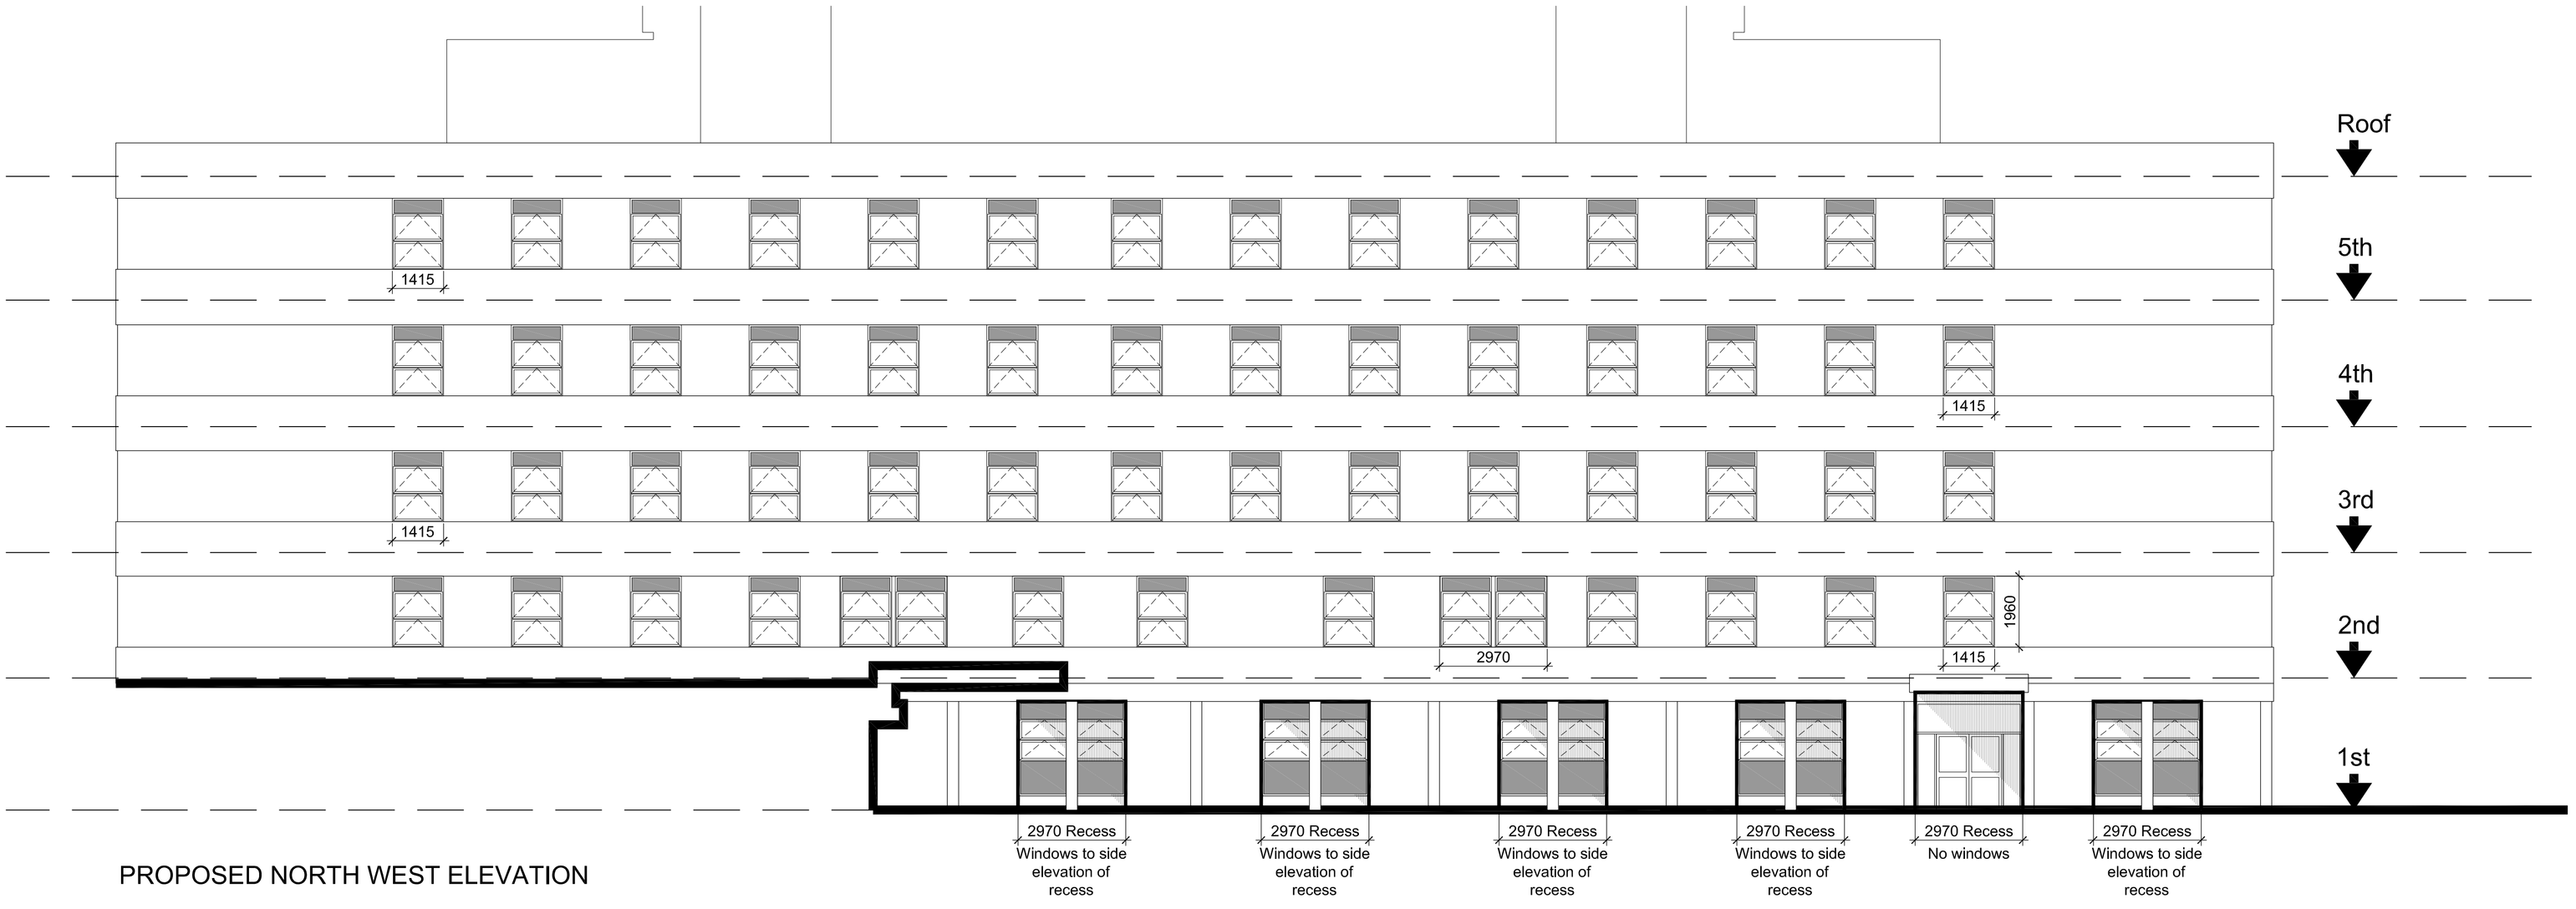

PROPOSED NORTH WEST ELEVATION

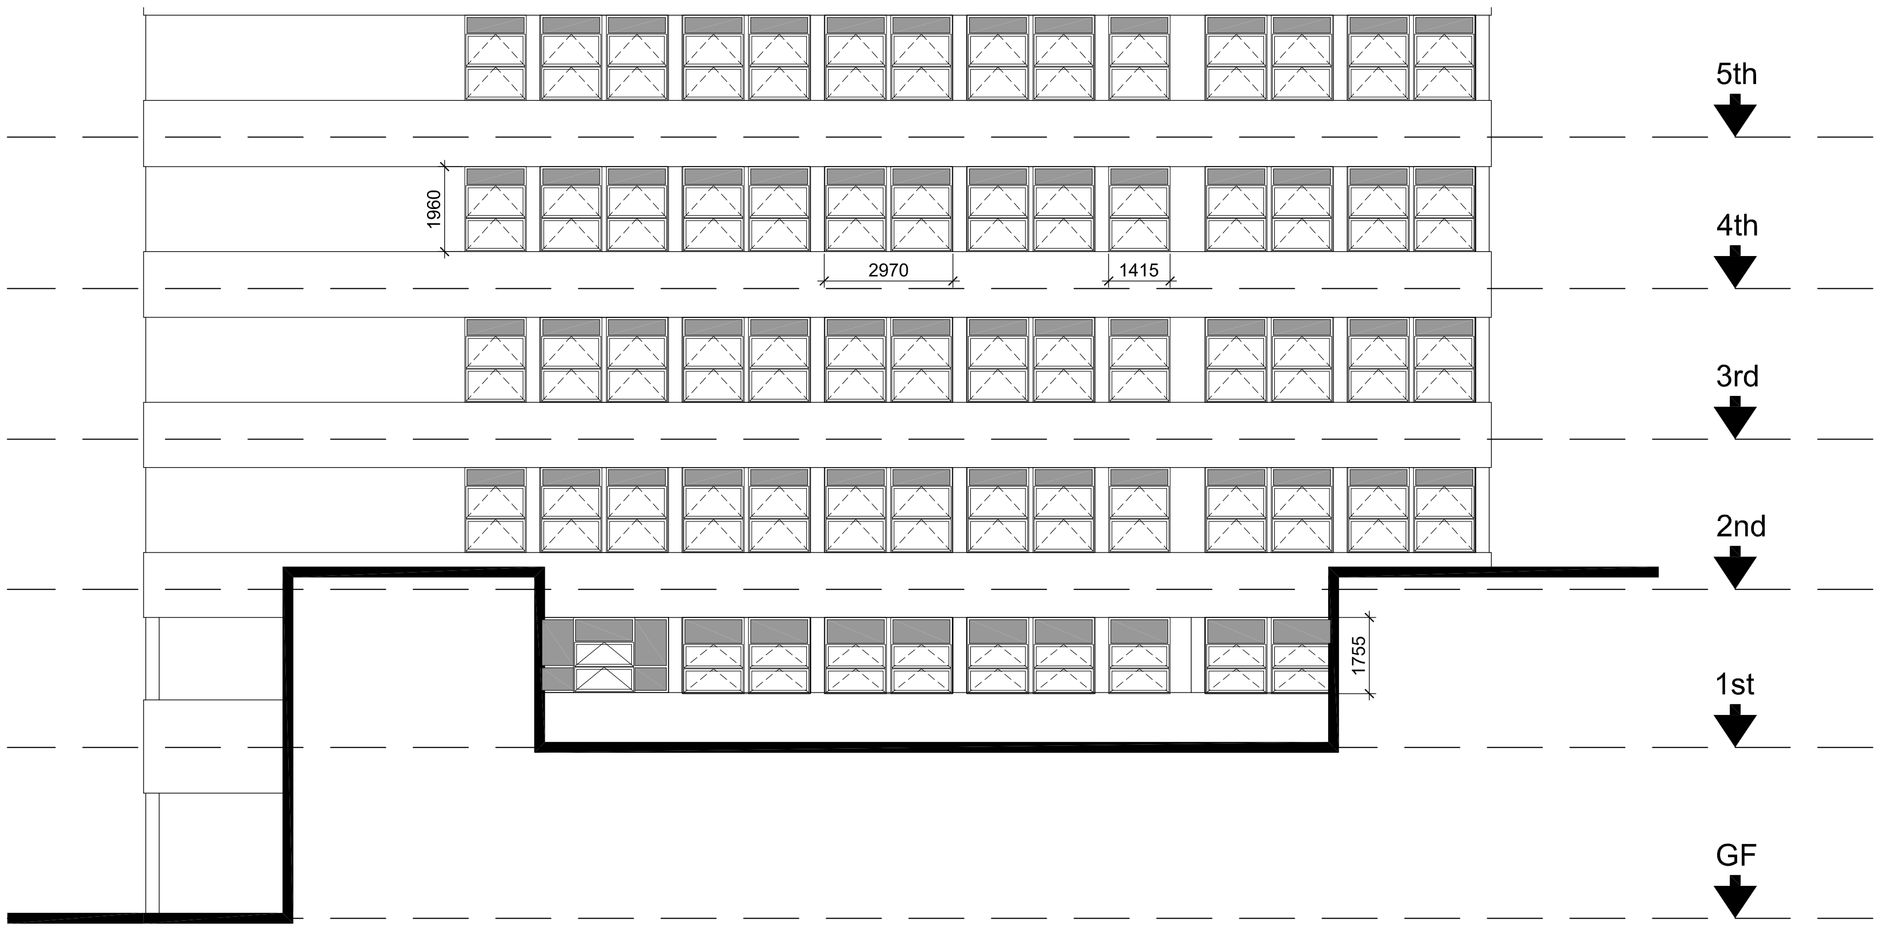

EXISTING NORTH EAST ELEVATION

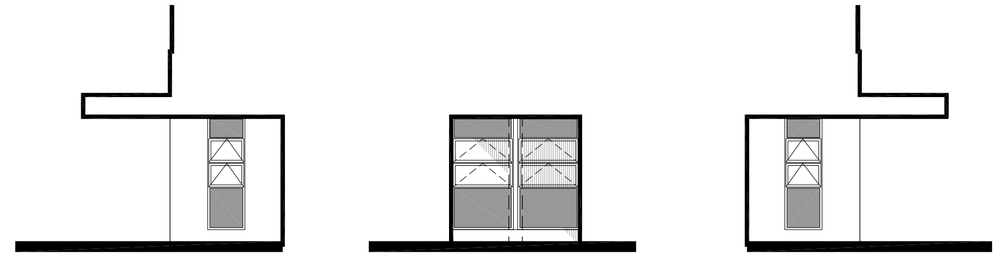


SW Side Elevation

NW Rear Elevation

NE Side Elevation

RECESSES TO NORTH WEST ELEVATION

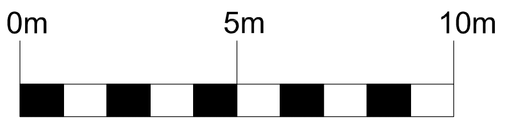

Revisions

Barnsley NHS Trust

Barnsley Hospital
Gawber Road
Barnsley

Proposed Window Replacement
Block A - B
Proposed Elevations

Scale 1:100@A1 / 1:200@A3

b&c beaumont & cowling chartered architects
15 collegiate crescent
sheffield
S10 2BA
t: 0114 266 3001
f: 0114 266 3002
w: www.beaumontandcowling.co.uk
e: sheffield@beaumontandcowling.co.uk

Date 26.5.2011 | No. 3228/5 | Rev.