

EXISTING REAR ELEVATION
SCALE 1:100

EXISTING SIDE ELEVATION
SCALE 1:100


EXISTING FRONT ELEVATION
SCALE 1:100




PROPOSED REAR ELEVATION
SCALE 1:100

PROPOSED SIDE ELEVATION
SCALE 1:100


PROPOSED FRONT ELEVATION
SCALE 1:100

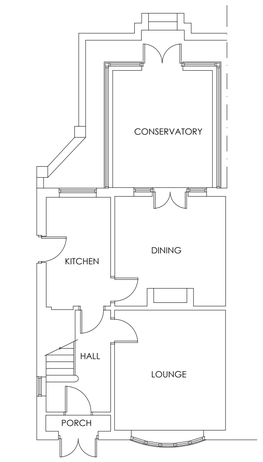


EXISTING GROUND FLOOR PLAN
SCALE 1:100

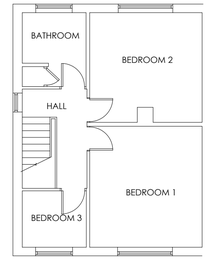


EXISTING FIRST FLOOR PLAN
SCALE 1:100

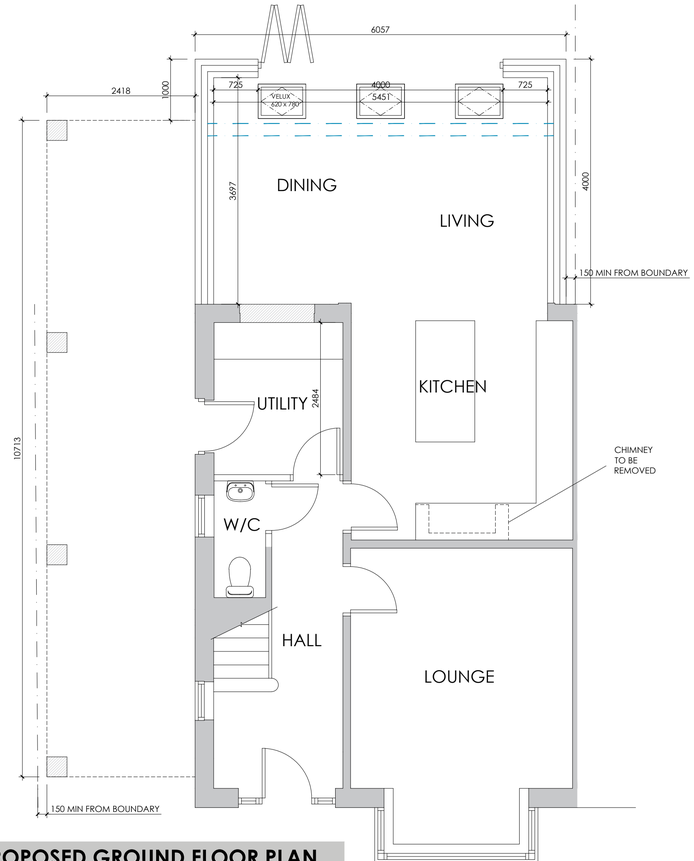


PROPOSED GROUND FLOOR PLAN
SCALE 1:50

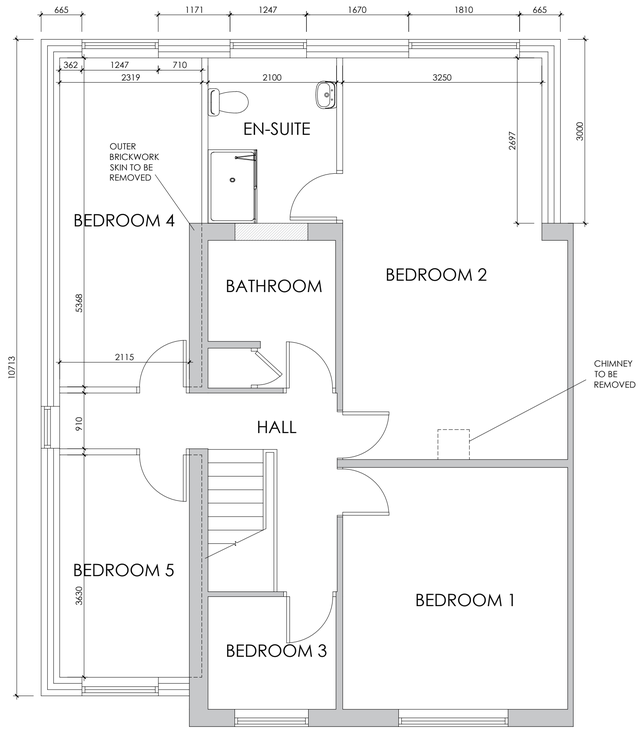

PROPOSED FIRST FLOOR PLAN
SCALE 1:50

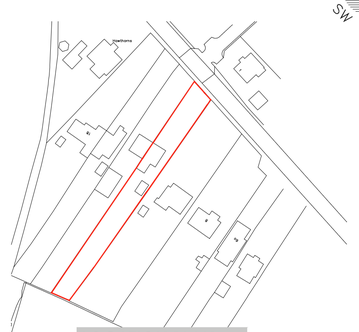

LOCATION PLAN
SCALE 1:1250

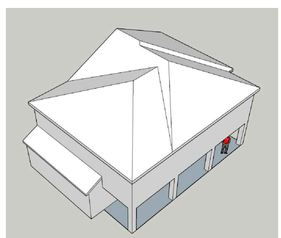

3D ROOF MODEL





BLOCK PLAN
SCALE 1:500

White Agus PARTNERSHIP
8 MORSTON BUSINESS PARK, WHALEY ROAD, BARUGH GREEN, BARNSLEY, S75 1HQ
Phone: 01226 208482
Fax: 01226 283030
Email: info@whiteaguspartnership.co.uk
Web: www.whiteaguspartnership.co.uk
ARCHITECTURAL SERVICES AND SURVEYORS

Project. PROPOSED EXTENSION AT 12 UPPER HOYLAND ROAD BARNSLEY, S74 9NJ	Client. MR A. FROST
Drawing Title. PLANS & ELEVATIONS	Date. JUNE 2019 / Scale. 1:50 @ A1
	Ref. 19-032 / Dwg. No. 01 / Rev. B

Date	Suffix	Description	Date	Suffix	Description
14/06/2019	A	REVISED TO CLIENTS REQUIREMENTS			
19/06/2019	B	REVISED TO CLIENTS REQUIREMENTS			