Do not scale from this drawing. Use figured dimensions only.


Contractors to verify all dimensions on site before commencing any work or shop drawings.

If drawings or specifications exceed the quantities taken in any way, Fibre Architects are to be informed before the work is initiated.


All drawn information is based on Ordnance Survey and/or existing record drawings. All content subject to Site Survey, Structural Survey, Site Investigations, Planning and other Statutory Approvals.

This drawing is not to be reproduced in whole or part without the consent of Fibre Architects Ltd.

Fibre Architects Limited Copyright.

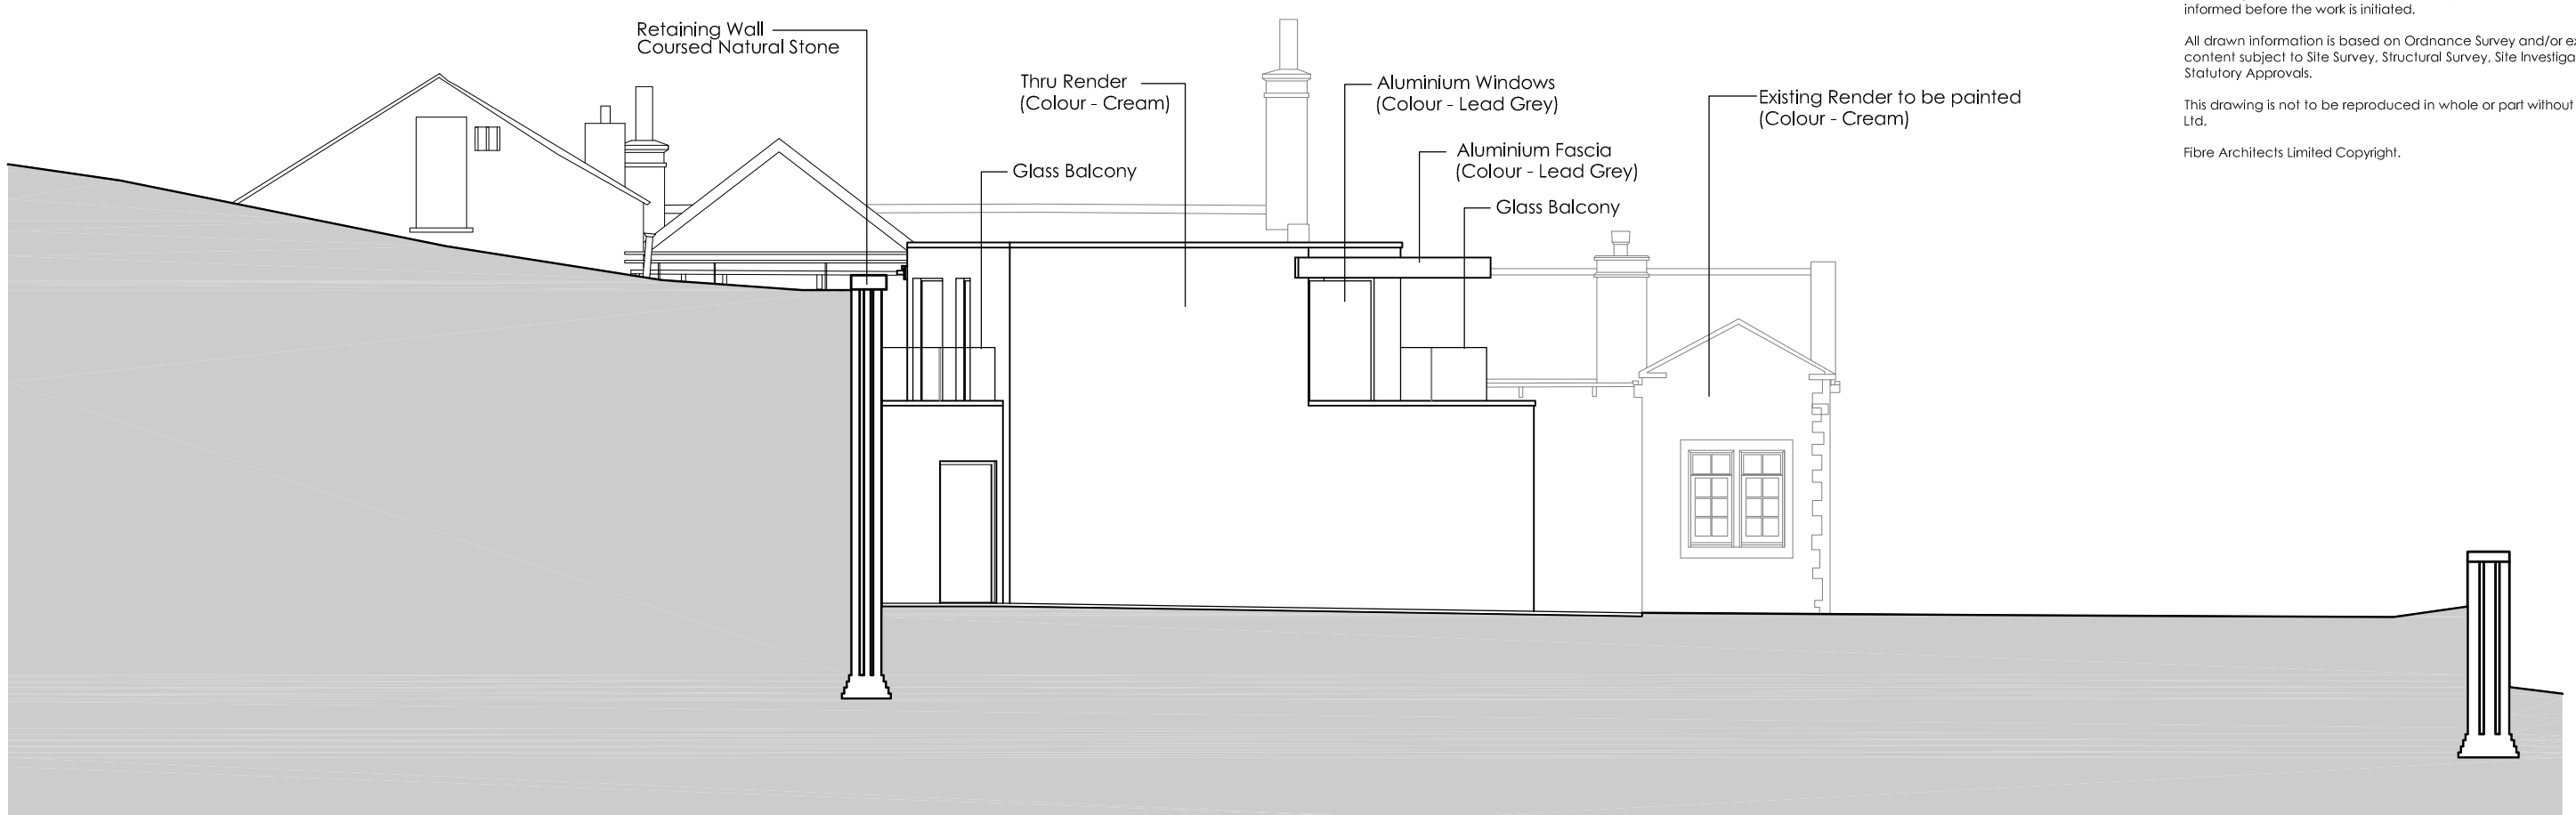

North Elevation

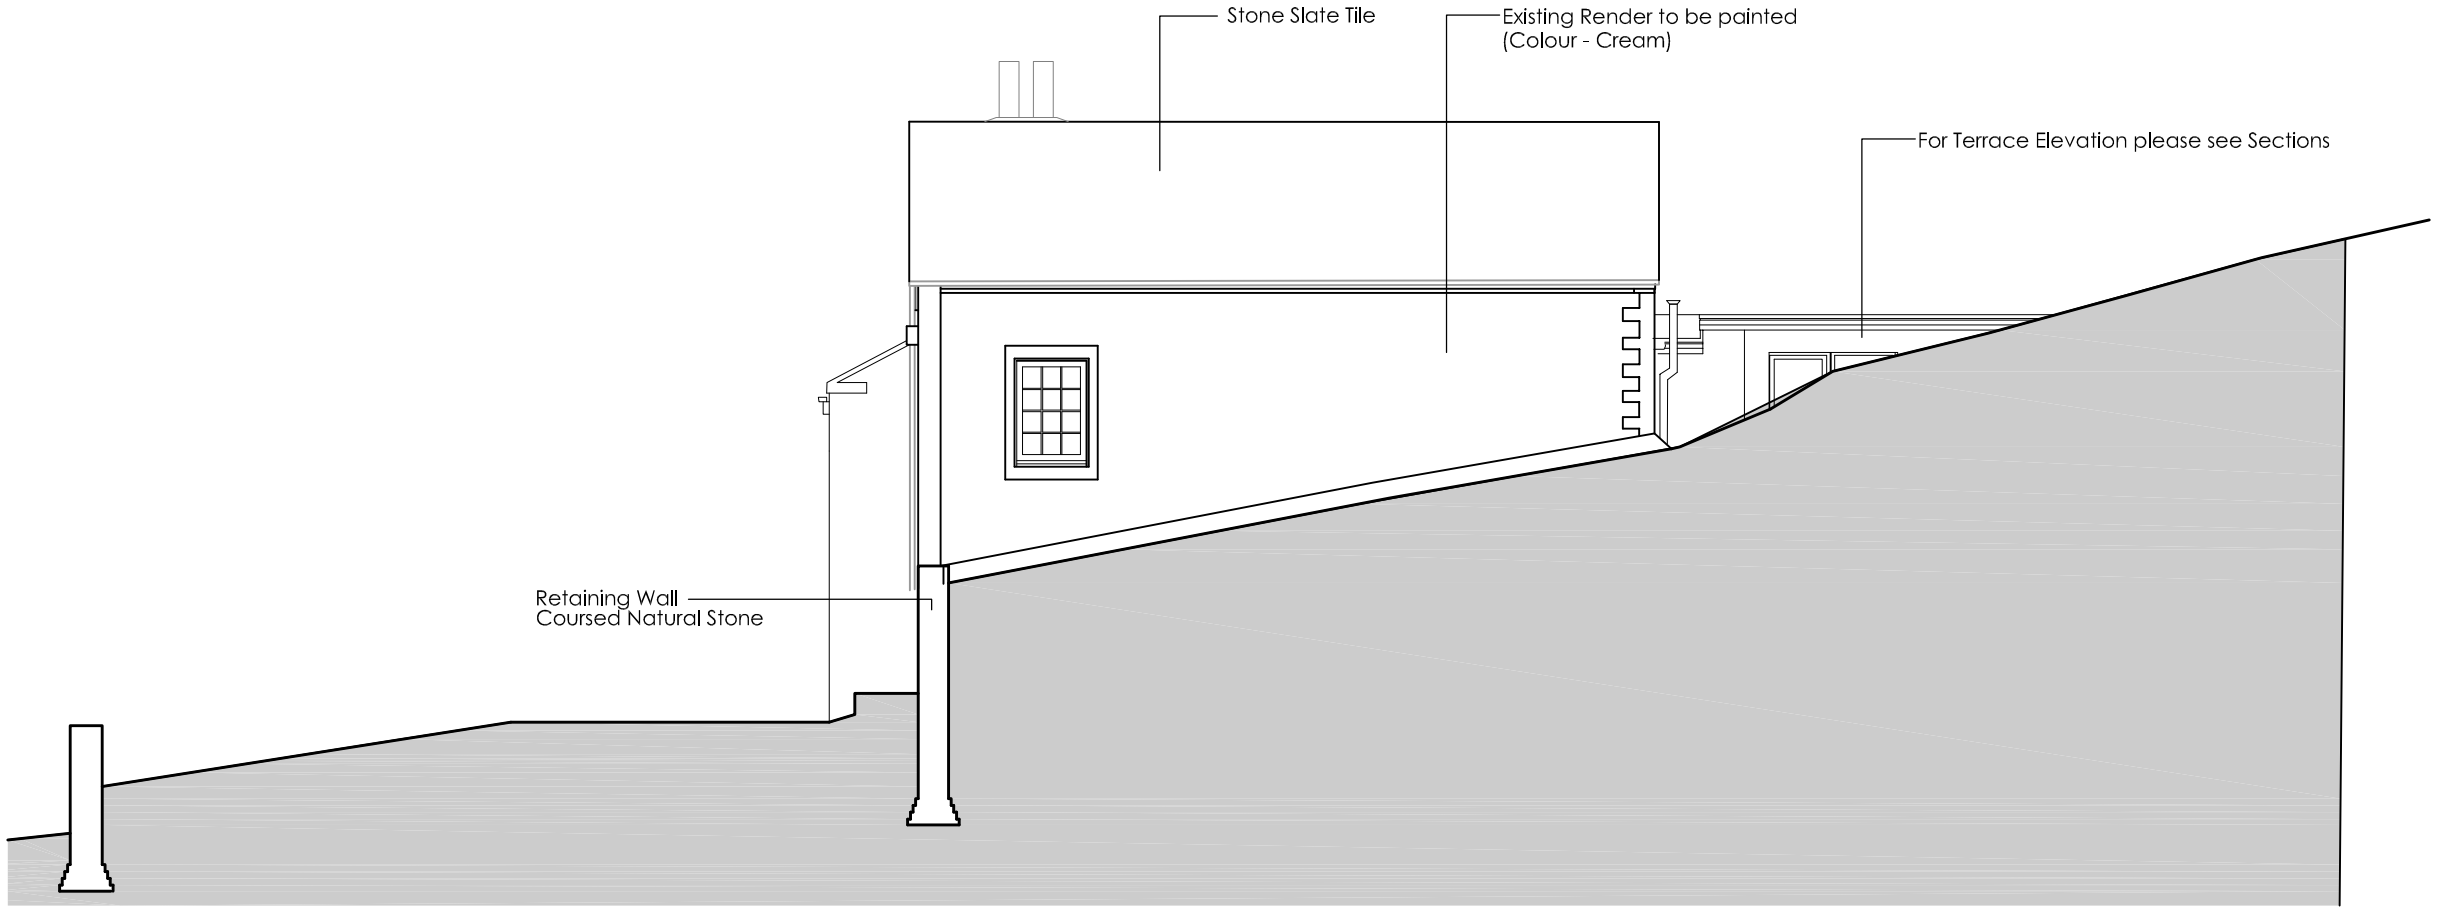

East Elevation

Scale 1:100

0 5m 10m

Rev	Description	Date	By	App'd
A	Render colour revised	02/02/16	MO	-

Project: Proposed Residential Development Bump Hall, Barnsley Road, Penistone S36 8AD	Project no: 15-012	Date: 24/09/15	
Drawing Title: Elevations as Proposed -	Scale @ A3: 1:100	Drawn by: MO	Appr. by: -
Client: David Partridge -	Drawing no: AL0021		Rev: A

Fibre ARCHITECTS

First Floor Buckden Mount
8 Thornhill Road
Huddersfield, HD3 3AU

Tel: 01484 544 410
www.fibrearchitects.co.uk
Email: info@fibrearchitects.co.uk