
Do not scale from drawing
Dimensions are to be
checked on site
If in doubt please ask

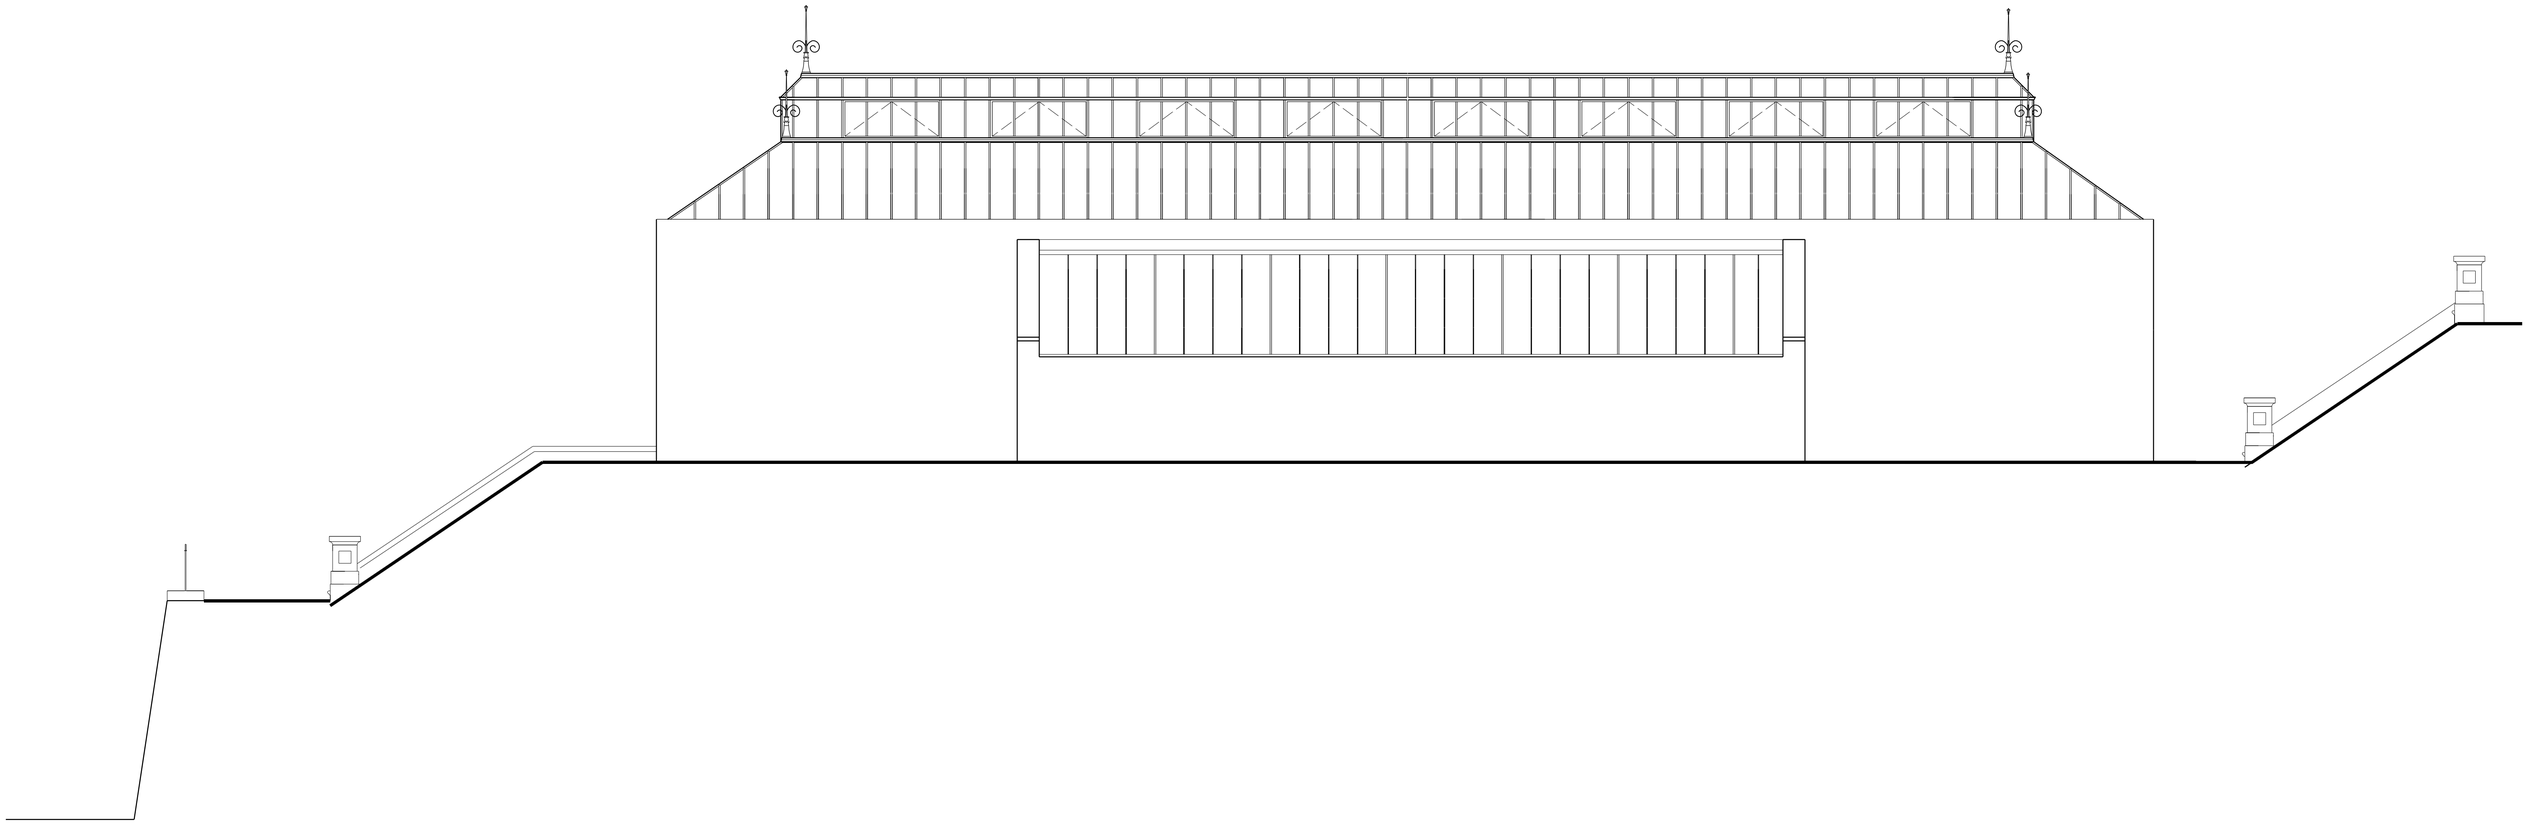

Wentworth Castle
Conservatory

EXISTING
North West Elevation

–

Drwg. No: **7090 (02)001** Rev: _

Date : June 2016 Scale: 1:50 @A1 Checked by : _

EXISTING

buttress fuller alsop williams · architects

31-33 Princess Street, Manchester, M2 4BF telephone + 44 (0)161 236 3303
fax + 44(0)161 236 3603 - web site:www.bfaw.co.uk - email:contact@bfaw.co.uk
Buttress Fuller Alsop Williams Ltd is Registered in England and Wales: 5363573