
Plans as proposed


Scale 1 to 100@A1

0 1 5 10

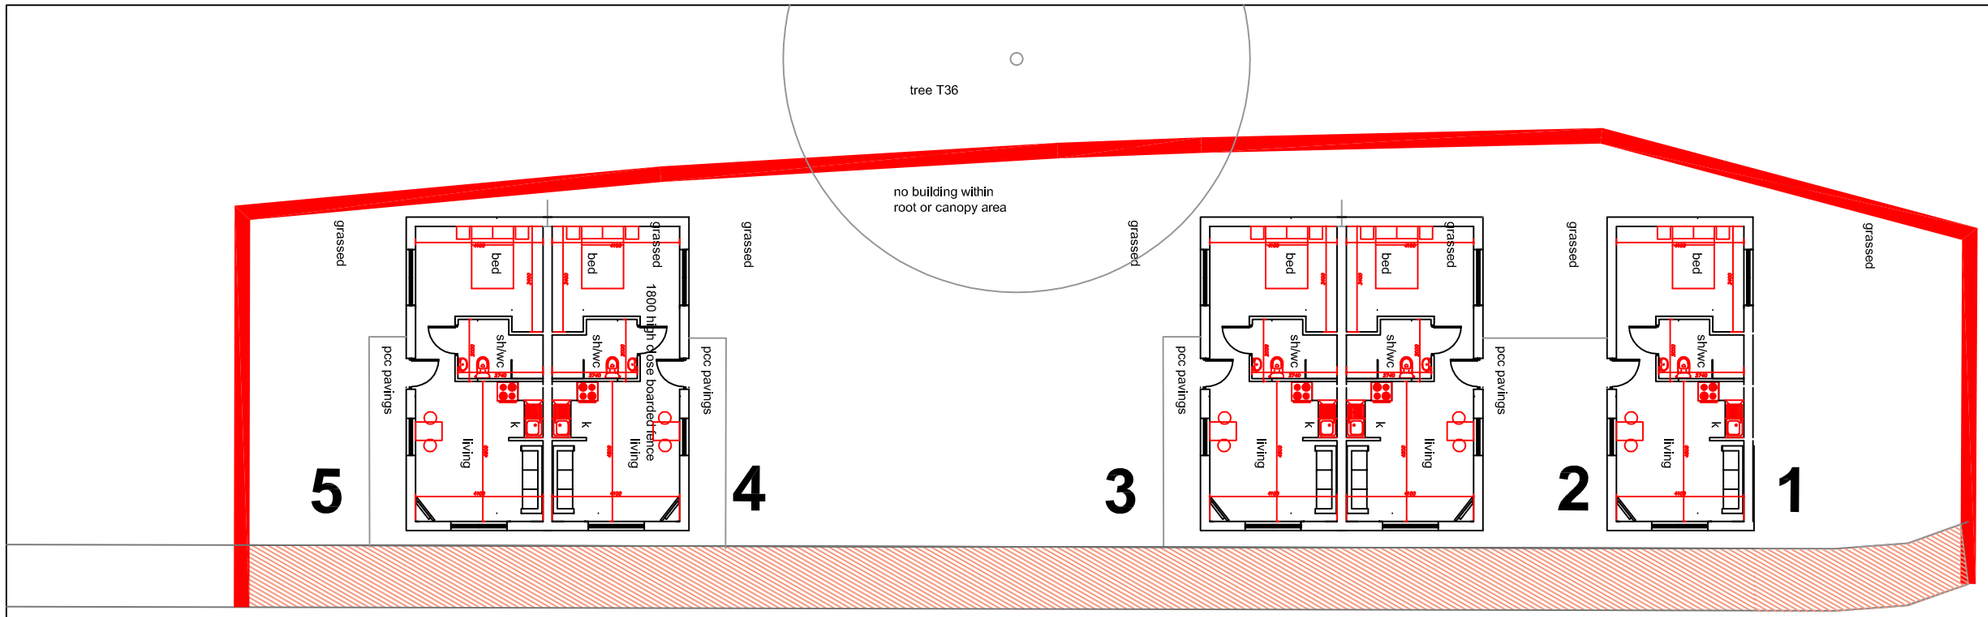




revised 1:1250 plan

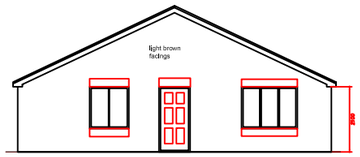


side elevation-unit 1



front elevation

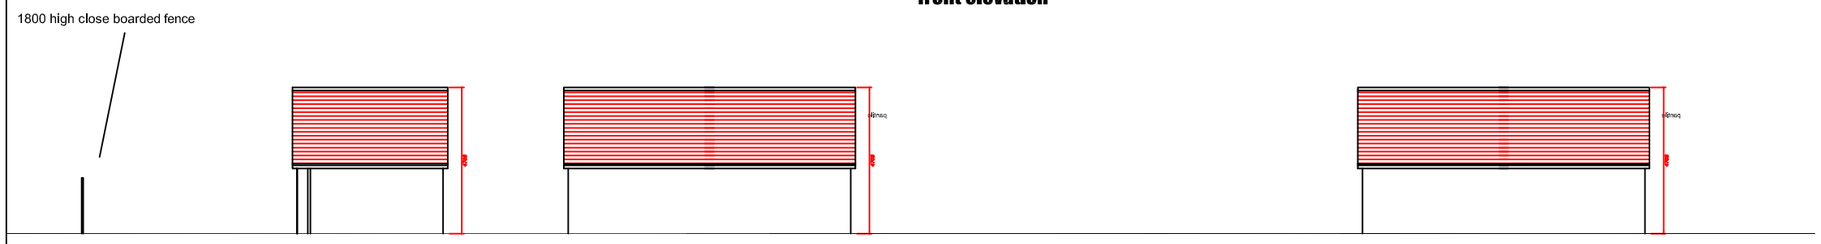

rear elevation

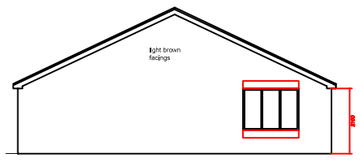

side elevation-unit 5

Materials

Walls IBSTOCK Melton blend

Roof Marley Modern Smooth Brown

Windows and doors White upvc

Rainwater goods Black plastics sq section with ogeed gutters

Do not scale, work only to figured dimensions. All work to be carried out in accordance with the Building Regulations and to the satisfaction of the District Building Surveyor. This drawing prepared for Local Authority Building/ Planning Approvals only. Contractor MUST cost fully from a full site survey.

J MURRAY
4 BROOKSIDE CLOSE, HACKENTHORPE
SHEFFIELD S12 4LE 0114 247 0602

TITLE
bungalows feasibility
Bolton Hall Care Home
S63 8DA

CLIENT KEYSTONE asset management ltd

plans as proposed

DATE 21/1/2015 SCALE 1:100

DRAWING No.
bhb/14/03

REVISION a

BUNGALOWS GA PLANS