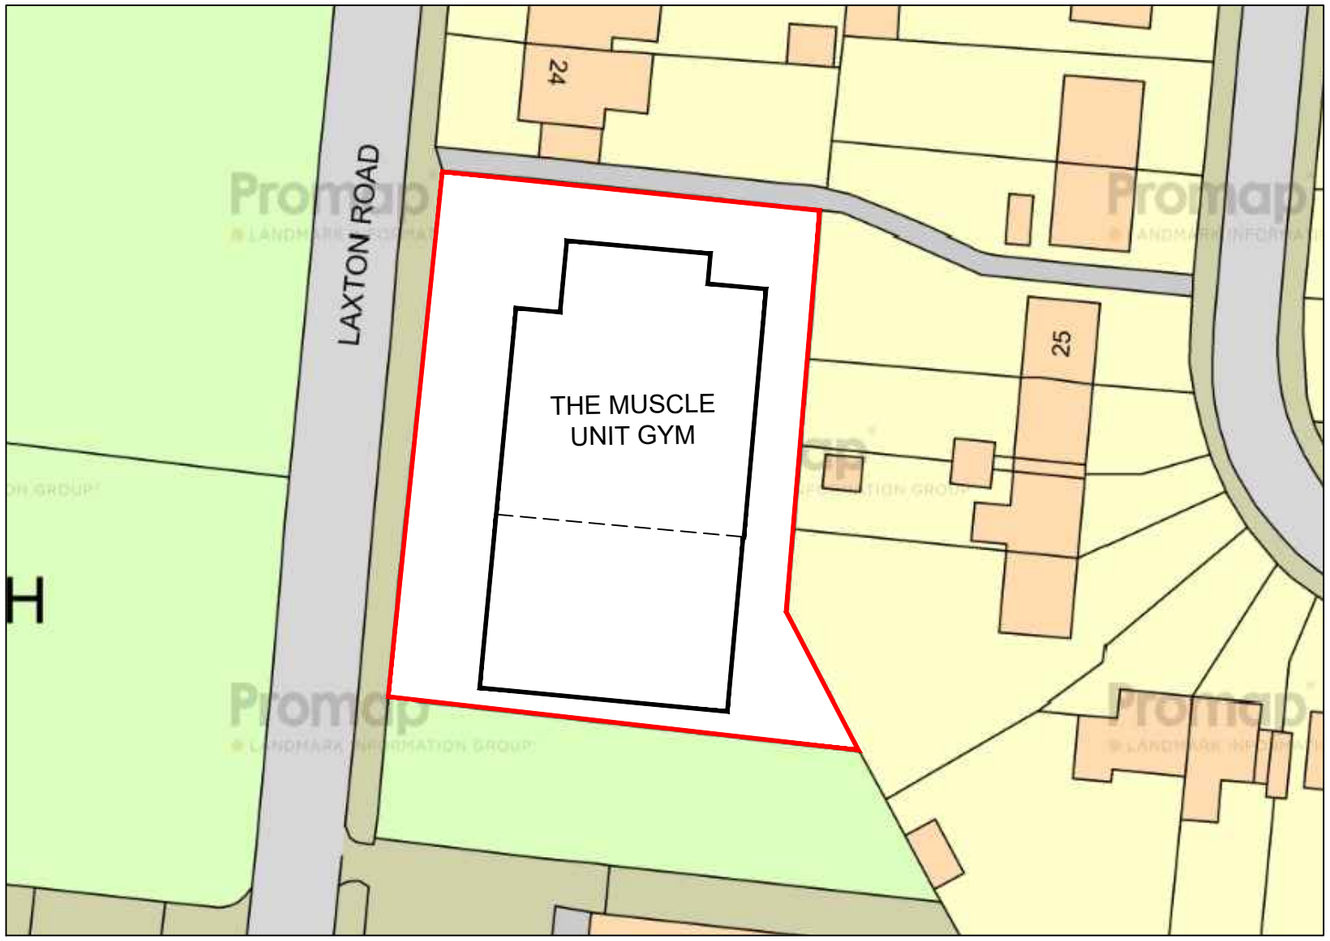


DATE	REVISIONS	BY

N

DRAWN AN	CHECKED	DATE Jan 2023
DRG. No. 004		REV.
SCALE: 1:500@A3		

Proposed Site Plan

26 Laxton Road
Athersley South
Barnsley