

FORMER JOBCENTRE,
CHANGE OF USE FROM A1 TO
MIXED USE D1 (ASSEMBLY) AND C3(RESIDENTIAL)

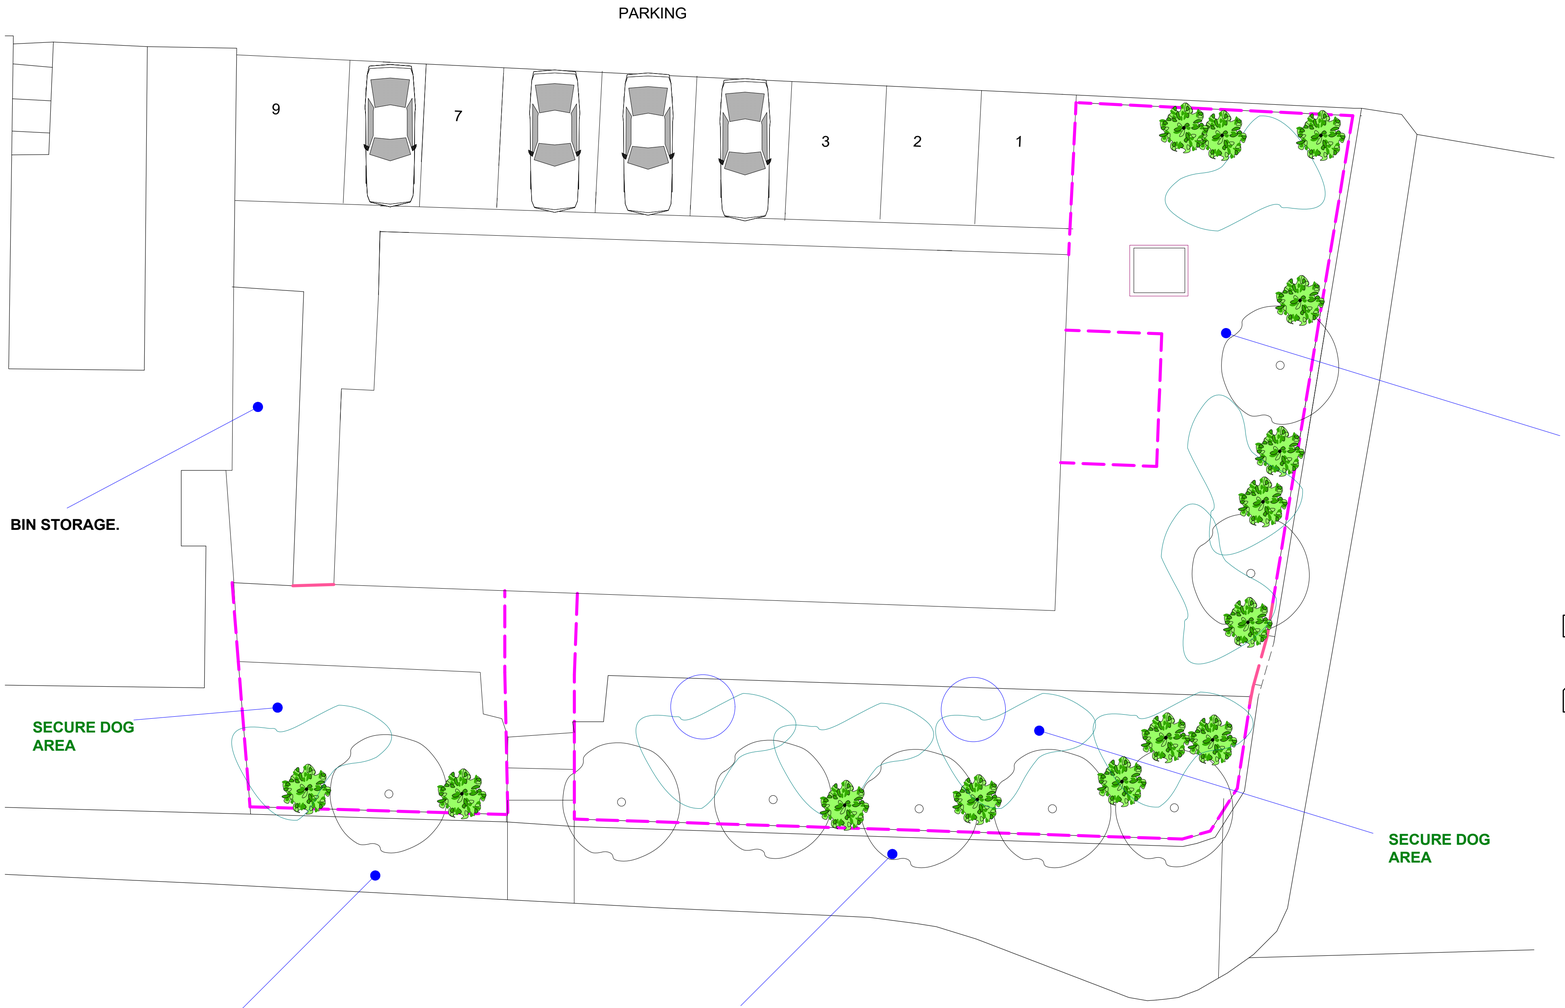

SITE PLAN 1/100

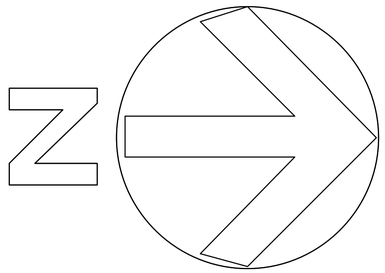

NOTES

DENOTES
SECURITY
FENCING - 358 V MESH PANEL 2M

TUB PLANTER

SHRUB PLANTING/SMALL HEDGE

SHRUB PLANTING


CEDAR AND WILLOW
BARK DIGGING PIT

PLANTING SCHEDULE


REAR OF FENCE
-CHOCOLATE MINT, ROSEMARY,SAGE
CREEPING THYME , SWEETBAY, MONARDA DIDYMA

TUB PLANTERS
-CHAMOMILE , VETIVER, WHEAT GRASS

WALL PLANTERS
-OREGANO, PEPPERMINT, ROSEMARY,VALARIAN, MEADOW SWEET

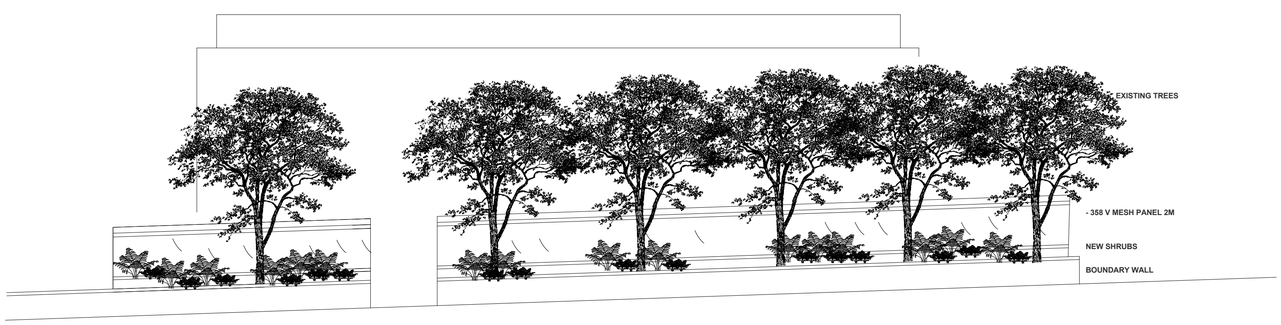

HIGH STREET ELEVATION

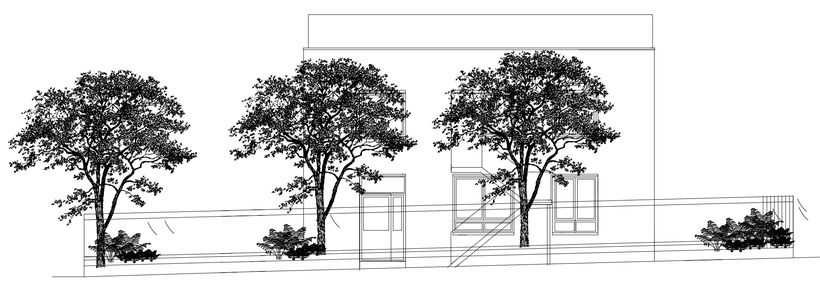

NORTH ELEVATION

DO NOT SCALE OFF THIS DRAWING.
REFER TO THE WRITTEN DIMENSIONS ONLY
COPYING OR FAXING WILL DISTORT THIS DRAWING

notes

No dimensions to be scaled from this drawing which is the property of the company. It is not to be used or disclosed in any way except as authorised by the company. The client is responsible for providing architect with correct site boundary/ownership definitions and any covenants or easements relating to the site. Architect will assume site boundaries as clearly defined, unless otherwise informed by client.
No work to be carried out without planning permission, until all pre start planning conditions have been discharged and until a building regulations application has been submitted.
Any work carried out before building regulations approval has been granted will be strictly at clients own risk.
Any building works within 6m of a neighbouring home's foundations may require you to notify the owner of that property of your intentions at least one month before you start work.
Work to an existing party wall requires you to give at least two months notice of your intentions. if consent to carry out work cannot be reached procedures dealing with an dispute should be followed (the party wall act 1996).

IT IS THE RESPONSIBILITY OF THE CONTRACTOR TO NOTIFY THE ARCHITECT OF ANY DISCREPANCIES ON THE DRAWING PRIOR TO CONSTRUCTION.
DO NOT SCALE FROM THIS DRAWING
ALL DIMENSIONS TO BE CHECKED ON SITE
IF IN DOUBT ASK!

revisions
C 12/8/19
D/E 16/8/19

workstage : PLANNING

title: SITE PLAN AND ELEVATION

project: *JOB CENTRE CHANGE OF USE HIGH STREET GOLDTHORPE*
for *PPE PROPERTIES LTD*
scale 1:100 at A1
drawing no P01 E

Andrew Bailey Architects Ltd
RIBA CONSERVATION REGISTER ARCHITECT
Clandower House
85 Lundhill Road
Wombwell
Barnsley, S73 0PL
T 01226 752590
E andrew.bailey@akbarchitects.com
W WWW.AKBARCHITECTS.COM

akb