


PROPOSED FRONT ELEVATION
SCALE 1:100

PROPOSED SIDE ELEVATION
SCALE 1:100

PROPOSED REAR ELEVATION
SCALE 1:100

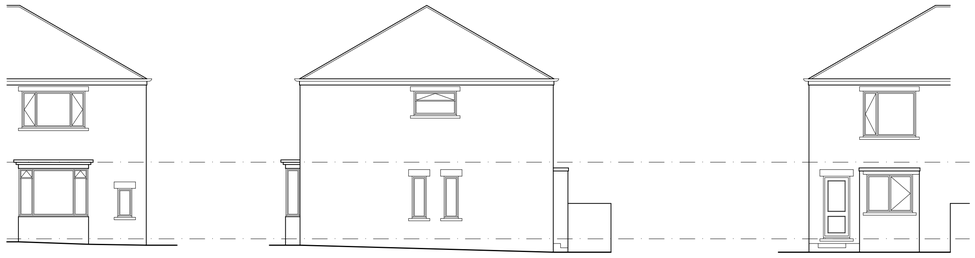

EXISTING FRONT ELEVATION
SCALE 1:100

EXISTING SIDE ELEVATION
SCALE 1:100


EXISTING REAR ELEVATION
SCALE 1:100




LOCATION PLAN
SCALE 1:1250




BLOCK PLAN
SCALE 1:500

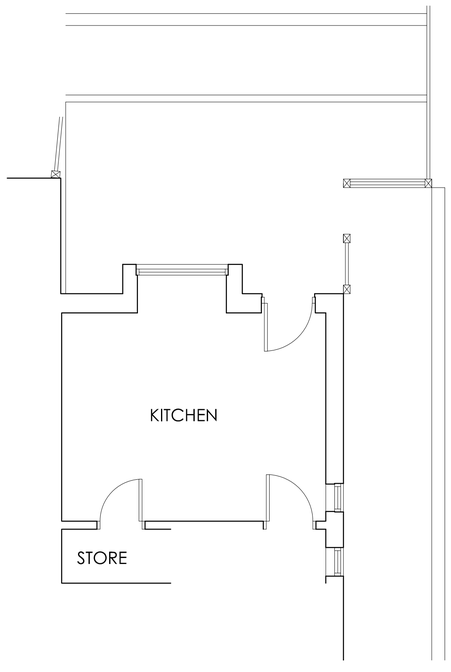

EXISTING GROUND FLOOR PLAN
SCALE 1:50

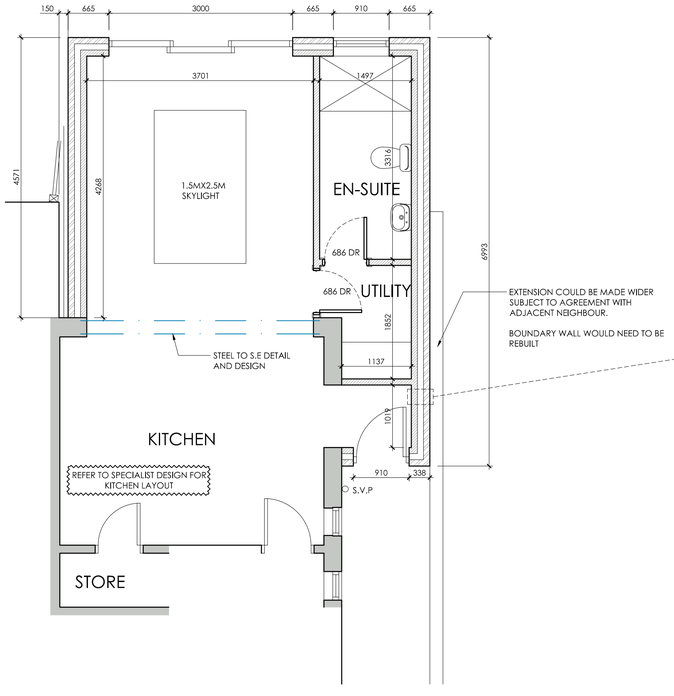

PROPOSED GROUND FLOOR PLAN
SCALE 1:50

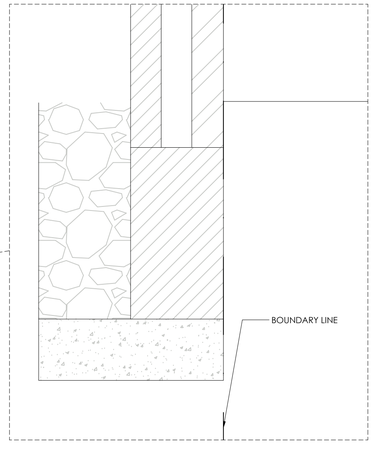

ECCENTRIC FOUNDATION
ENSURES NO PART OF EXTENSION CROSSES NEIGHBOURS BOUNDARY LINE

White Agus PARTNERSHIP
OFFICE ONE,
34 VICTORIA ROAD,
BARNSLEY,
S70 2BU
Phone: 01226 208482
Email: info@whiteaguspartnership.co.uk
Web: www.whiteaguspartnership.co.uk
ARCHITECTURAL SERVICES

Project. PROPOSED ALTERATIONS AT 96 GREENFOOT LANE BARNSLEY, S75 2QW	Client. MRS SUSAN JOHNSON
Drawing Title. PLANS AND ELEVATIONS	Date. SEPTEMBER 2021 Scale. 1:50 & 1:100 @ A1 Ref. 21–144 Dwg. No. 01 Rev.

Date	Suffix	Description	Date	Suffix	Description