



Second Floor Plan
scale 1:50

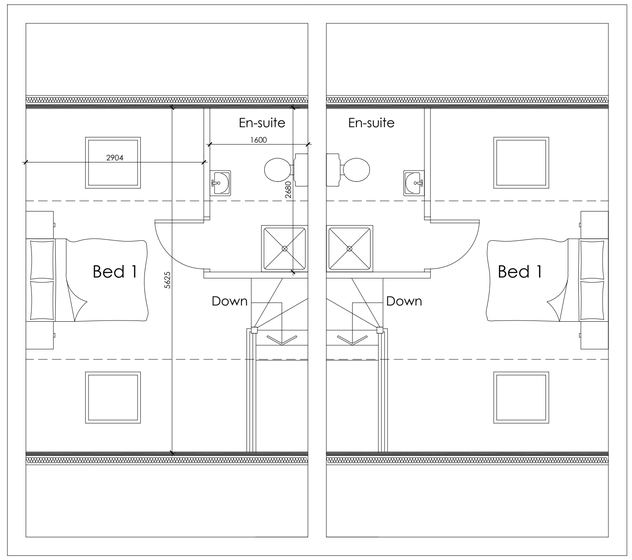


Front Elevation
scale 1:100




Rear Elevation
scale 1:100

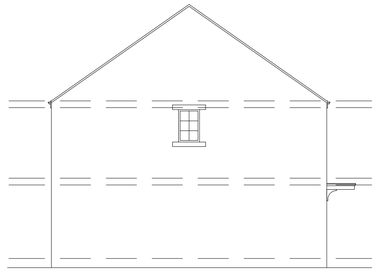


Side Elevation
scale 1:100

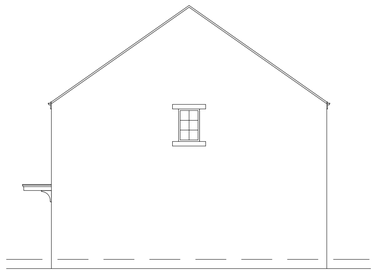


Side Elevation
scale 1:100

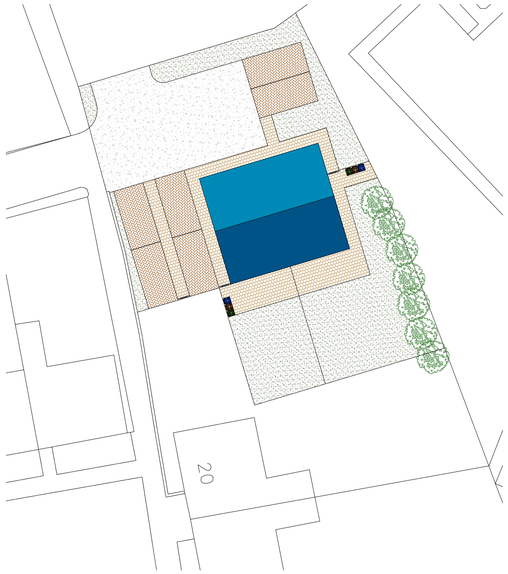


Site Plan
scale 1:250

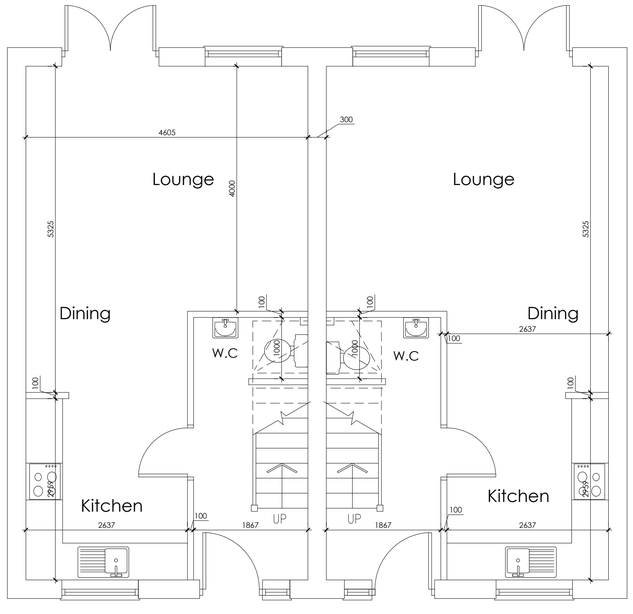

Ground Floor Plan
scale 1:50

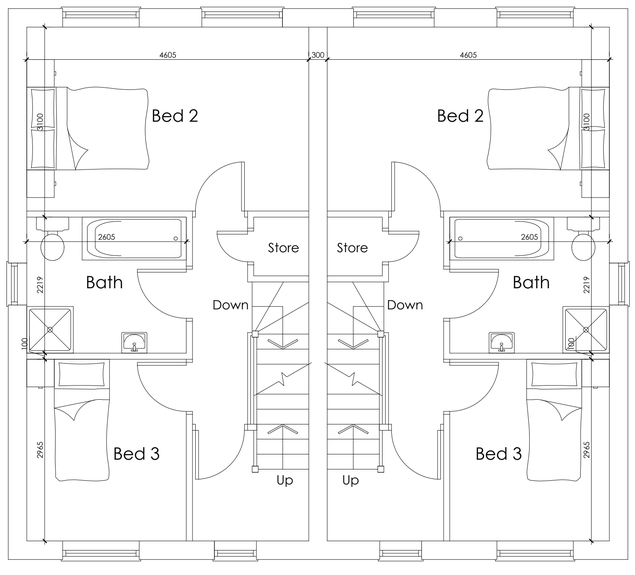

First Floor Plan
scale 1:50

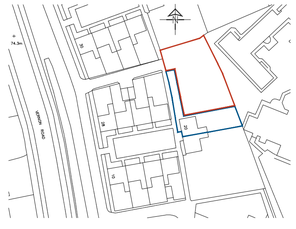

Location Plan
scale 1:1250

Layout Plan
scale 1:250

White Agus PARTNERSHIP
8 MORSTON BUSINESS PARK,
WHALEY ROAD, BARUGH GREEN,
BARNSLEY.
S75 1HQ
Phone: 01226 208482
Fax: 01226 283030
Email: info@whiteaguspartnership.co.uk
Web: www.whiteaguspartnership.co.uk
ARCHITECTURAL SERVICES AND SURVEYORS

Project.	Client.		
PROPOSED RESIDENTIAL DEVELOPMENT LAND ADJ 20 VERNON RD, WORSBROUGH BARNSLEY, S70 5BD	MR G. DEIGHTON		
Drawing Title. PLANS & ELEVATIONS	Date. JUNE 2015	Scale. 1:50 @ A1	
	Ref. 13-108	Dwg. No. 02	Rev. F

Date	Suffix	Description	Date	Suffix	Description
07/07/2015	A	REVISED TO CLIENTS REQUIREMENTS	17/07/2017	F	REFUSE & RECYCLING ADDED
14/09/2015	B	GARAGE LAYOUT REVISED			
19/10/2015	C	REVISED FOR PLANNING			
27/10/2015	D	REVISED FOR PLANNING			
11/11/2015	E	REVISED FOR PLANNING			