


REAR ELEVATION
AS EXISTING

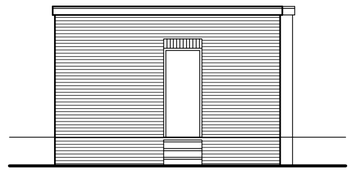

SIDE ELEVATION
AS EXISTING



REAR ELEVATION
AS PROPOSED




SIDE ELEVATION
AS PROPOSED




SIDE ELEVATION
AS EXISTING




SIDE ELEVATION
AS PROPOSED

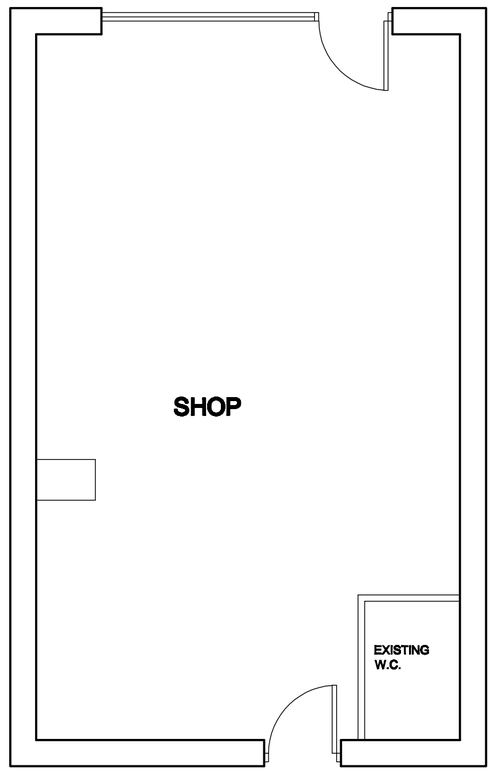

PLAN AS EXISTING

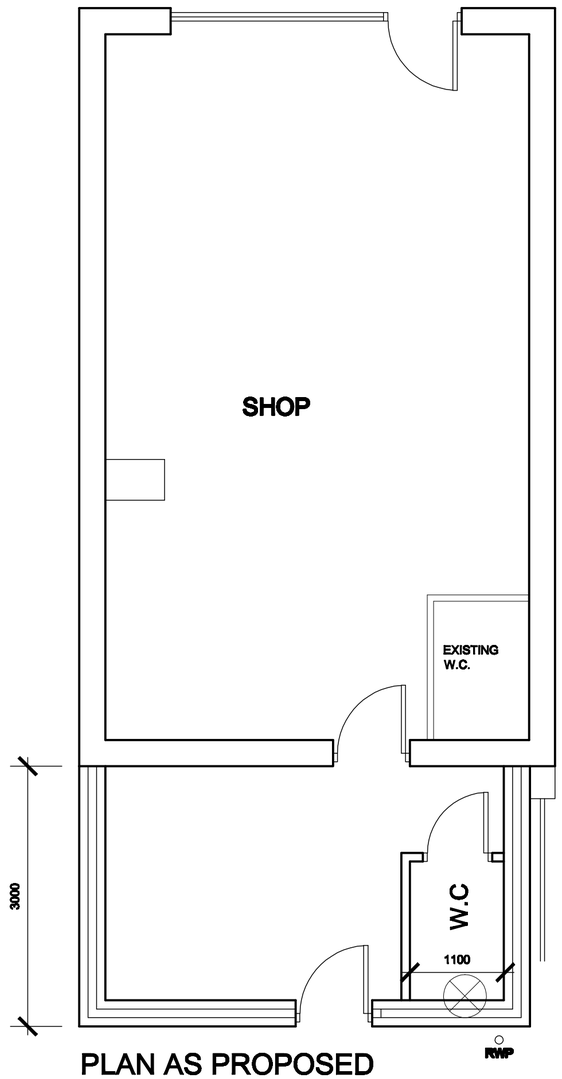

PLAN AS PROPOSED

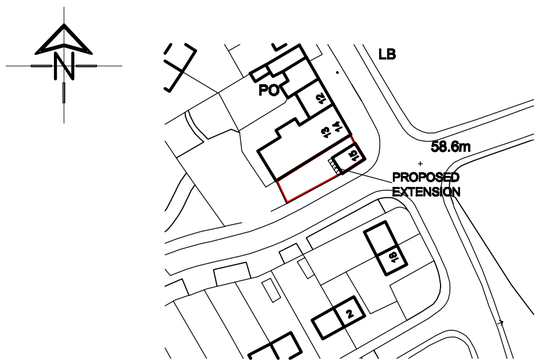

LOCATION PLAN
SCALE 1:1250

White Agus Partnership
128B, NEW ROAD,
STAINCROSS,
BARNSLEY.
S75 6PP
PHONE/FAX. 01226 208462
E mail: agus@btinternet.com
CHARTERED SURVEYORS AND BUILDING DESIGN CONSULTANTS

Project. PROPOSED EXTENSION 16 CEMETERY ROAD GRIMETHORPE, BARNSLEY	Client. MR HUSSAIN TAHMASEBI
Drawing Title. PLANS AND ELEVATIONS	Date. JUNE 2012 / Scale. 1:50 & 1:100 @ A2
	Ref. 12-022 / Dwg. No. 01 / Rev. A

Date	Suffix	Description	Date	Suffix	Description
10-07-12	A	EXTENSION SIZE INCREASED			