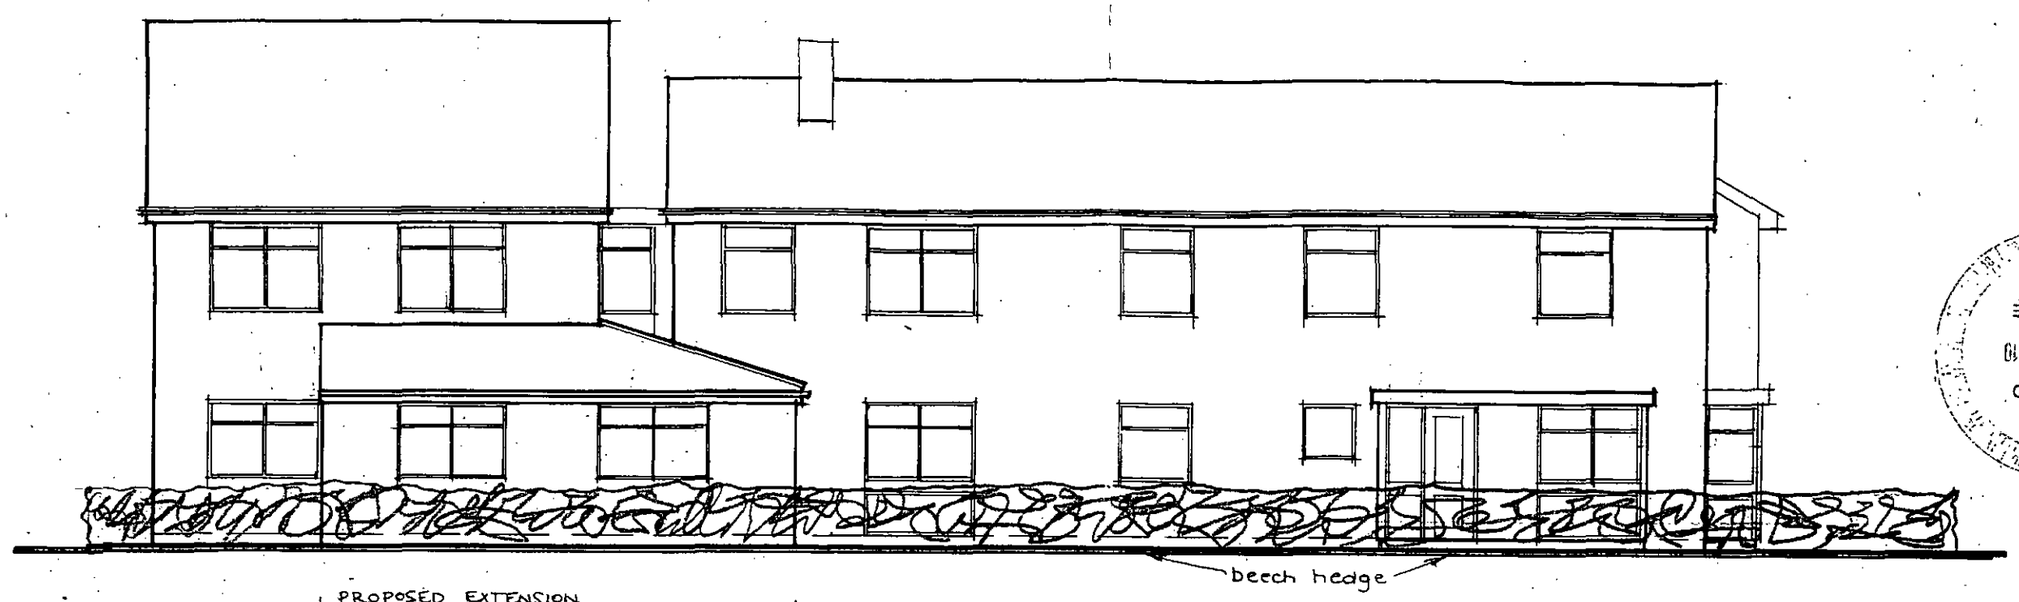


West Elevation

RECEIVED
05 NOV 2010
CORPORATE MAIL ROOM

PROPOSED EXTENSION AND ALTERATIONS

AT 43 JOHN STREET
GREAT HOUGHTON
BARNSLEY

FOR COMMUNITY PLACES

Farrar Bamforth Associates Ltd.
Chartered Architectural Technologists
51, Trinity Street, Huddersfield HD1 4DN
Tel. (01484) 424008 Fax. (01484) 512305
E-mail : design@farrarbamforth.co.uk
Website : www.farrarbamforth.co.uk

Drawn RGF
Date 15 OCT 2010
Scales 1: 100
Drawing No. 10/019/03 Rev.