


NOTES
The contractor is to check and verify all building and site dimensions, levels and sewer invert levels at connection points before tendering and work commences.
This drawing must read with and checked against any structural or other specialist drawings provided.
The contractor is to comply in all respects with the current building regulations whether specifically stated on these drawings or not. Internal dimensions exclude plaster thickness.
Do not scale off this drawing.

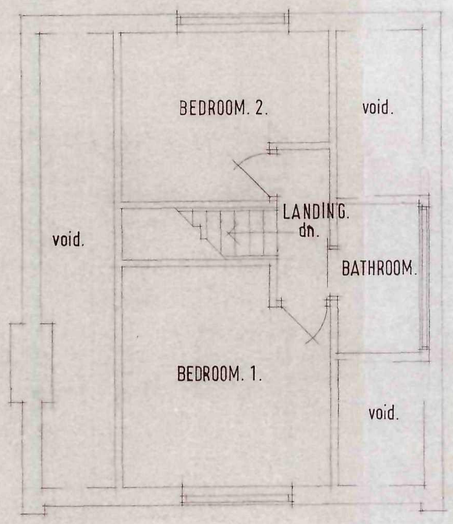


EXISTING FIRST FLOOR LAYOUT.

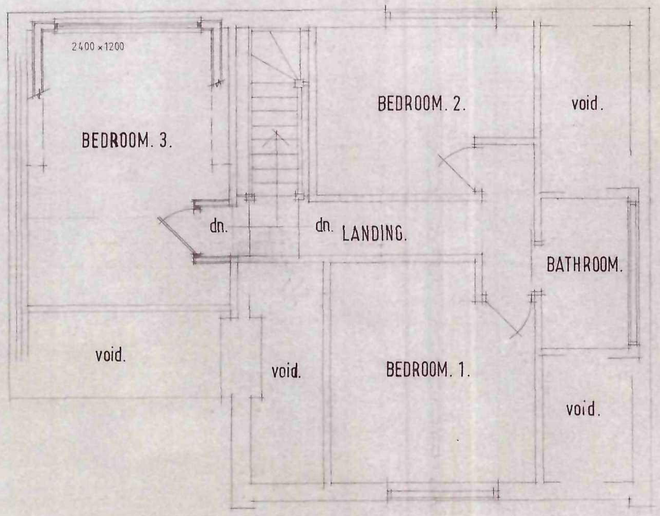

PROPOSED FIRST FLOOR LAYOUT.

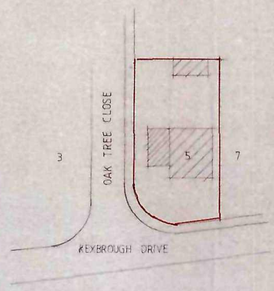


BLOCK PLAN.
SCALE 1:500

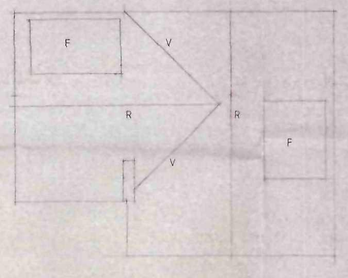


PROPOSED ROOF LAYOUT.


F FLAT
R RIDGE
V VALLEY

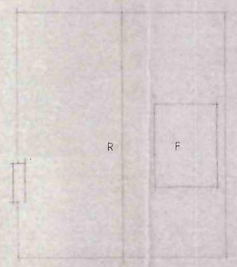

EXISTING ROOF LAYOUT.

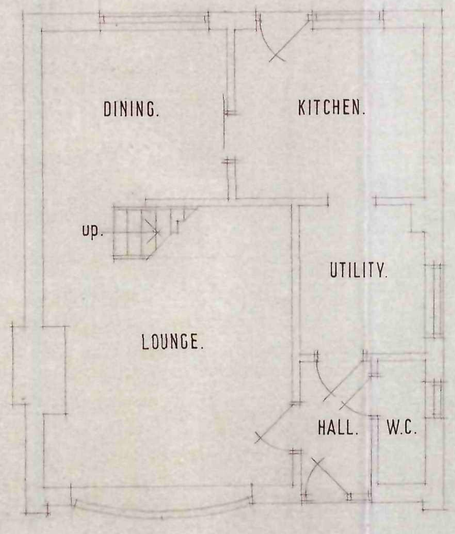

EXISTING GROUND FLOOR LAYOUT.

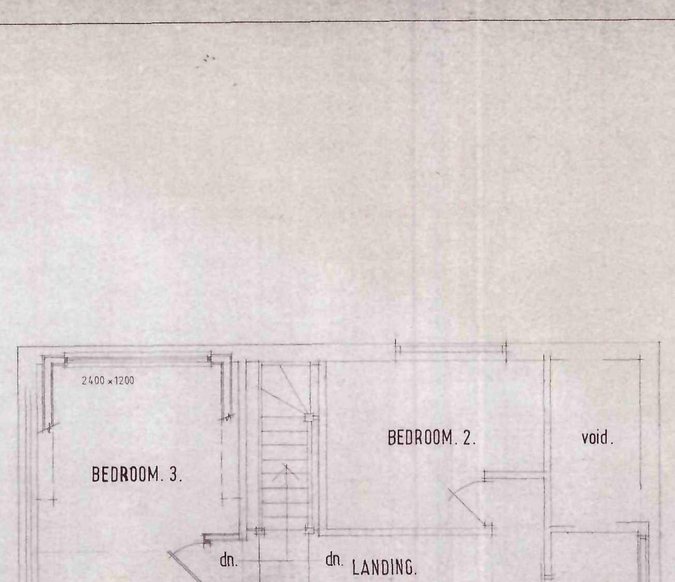


PROPOSED GROUND FLOOR LAYOUT.

© Copyright


Job Title: SIDE EXTENSION.		
Client: MR & MRS BEARDSLEY.		
Drawing Title: LAYOUTS.		
Drawn By: I W	Date: SEPTEMBER 11	Scale: 1:50 1:100

IAN WILLIAMS DESIGN AND BUILD
FAIRFIELDS, CHURCH ROAD,
ALTOFTS, W. YORKS WF6 2NU
Telephone: 01924 893311


DRG. No. 05. 01. 09. 11.

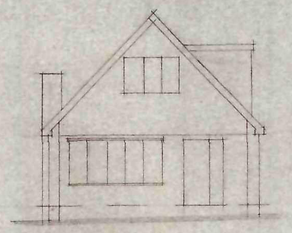


EXISTING FRONT ELEVATION.

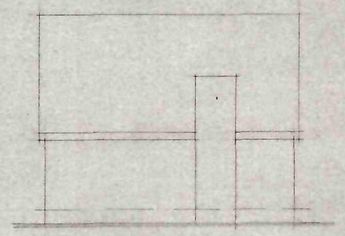


EXISTING SIDE ELEVATION.

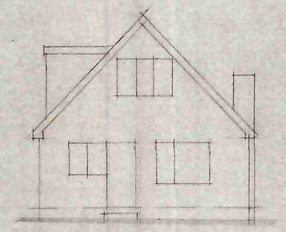


EXISTING REAR ELEVATION.

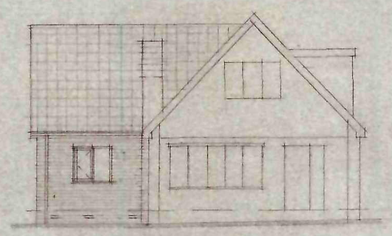

PROPOSED FRONT ELEVATION.

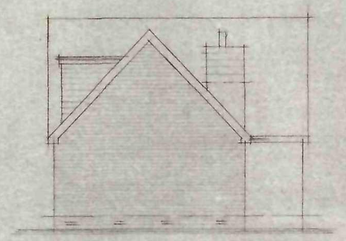

EXISTING SIDE ELEVATION.

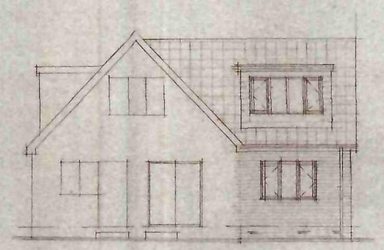

EXISTING REAR ELEVATION.

NOTES
The contractor is to check and verify all building and site dimensions, levels and sewer invert levels at connection points before tendering and work commences
This drawing must read with and checked against any structural or other specialist drawings provided
The contractor is to comply in all respects with the current building regulations whether specifically stated on these drawings or not. Internal dimensions exclude plaster thickness.
Do not scale off this drawing.

RECEIVED
21 OCT 2011

© Copyright

Job Title	SIDE EXTENSION.
Client	MR & MRS BEARDSLEY.
Drawing Title	ELEVATIONS & SECTIONS.

Drawn By	Date	Scale
I.W.	SEPTEMBER 11	1:50 1:100

IAN WILLIAMS DESIGN AND BUILD
FAIRFIELDS, CHURCH ROAD,
ALTOFTS, W. YORKS WF6 2NU
Telephone: 01924 893311

DRG. No. 05. 02. 09. 11.