

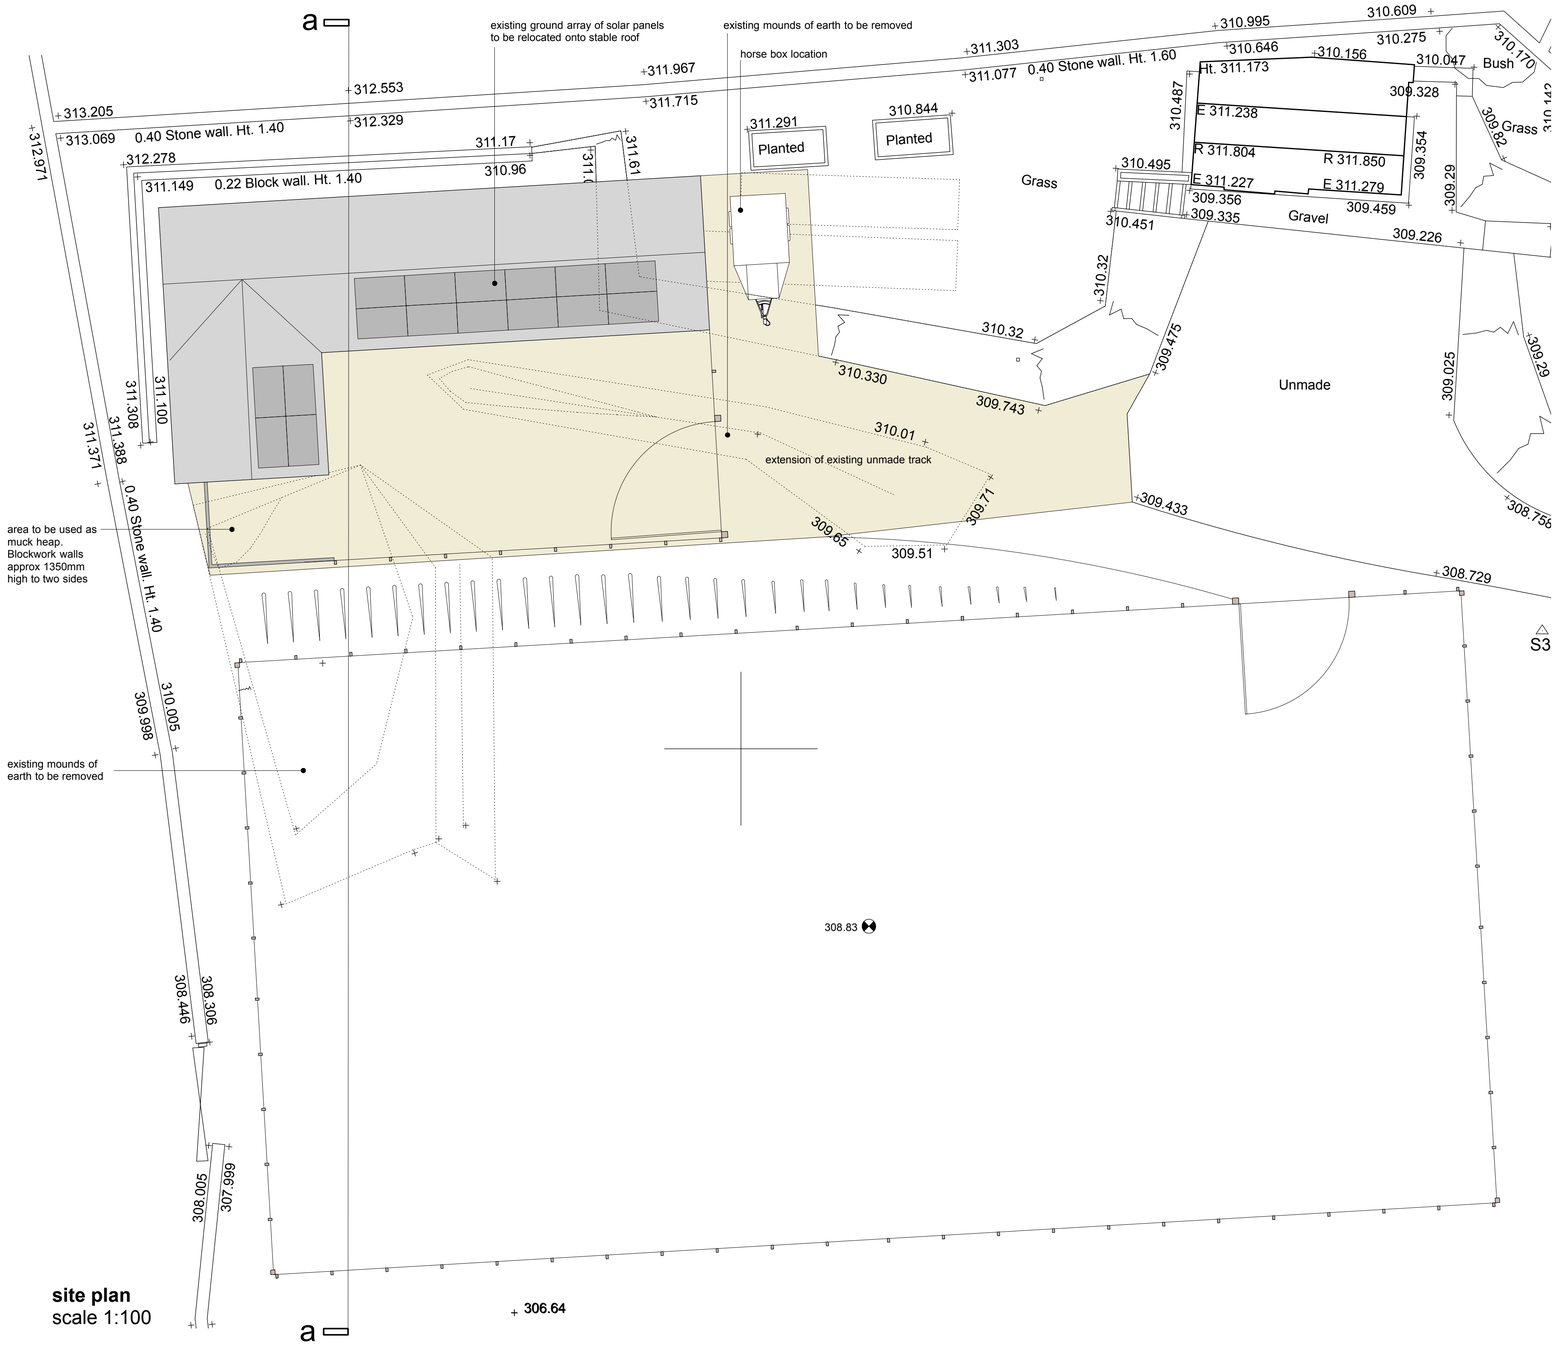



site plan
scale 1:100

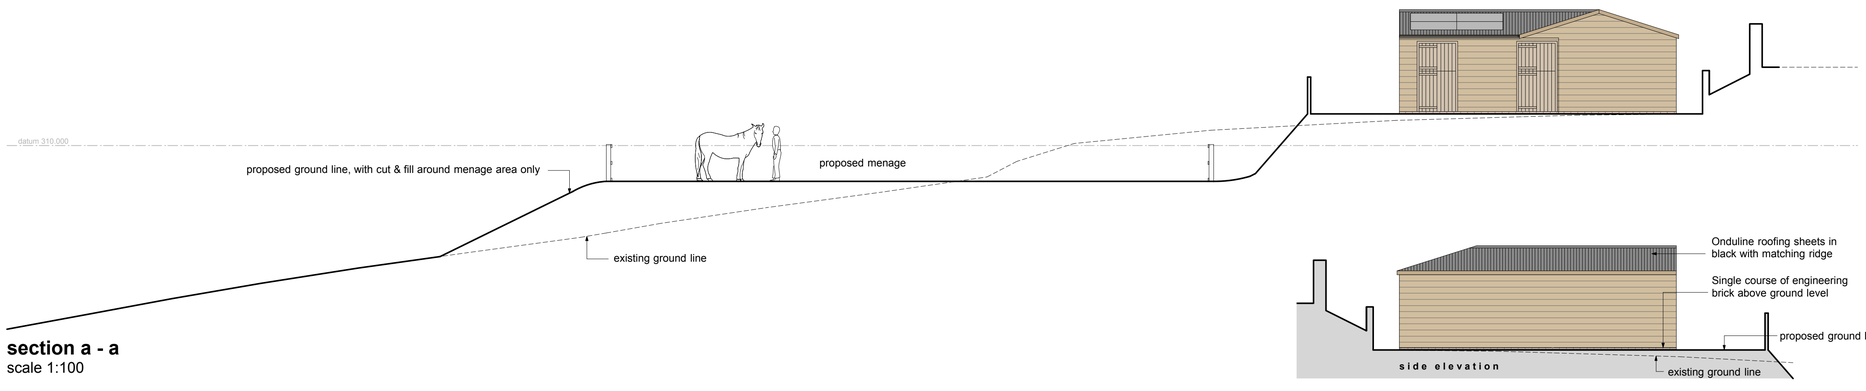


section a - a
scale 1:100

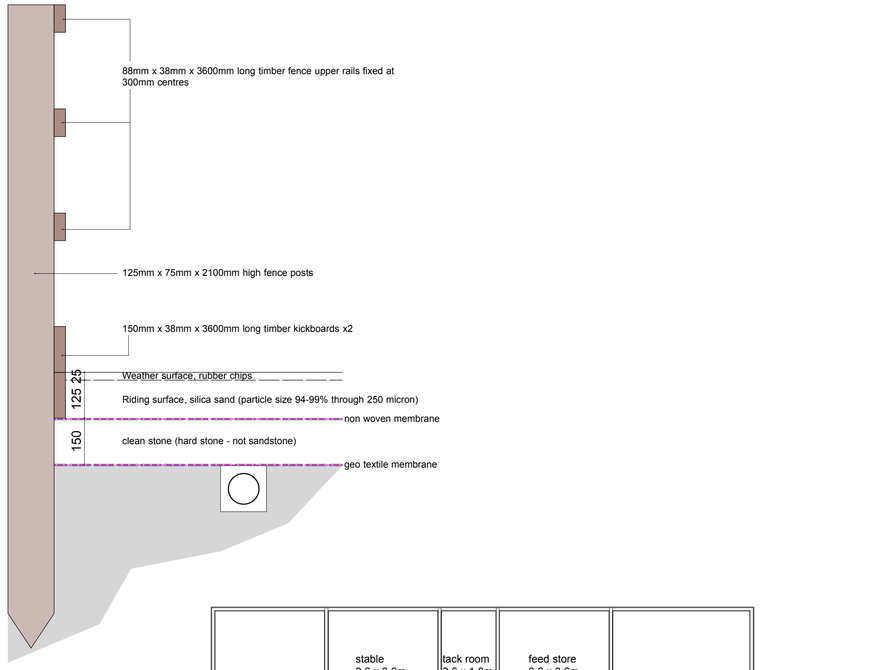


fence detail to menage
scale 1:10

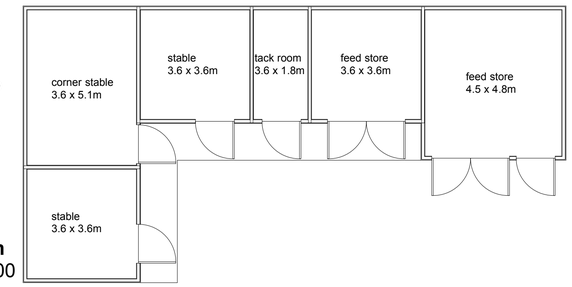

floor plan
scale 1:100

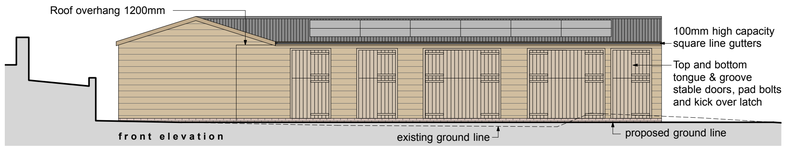

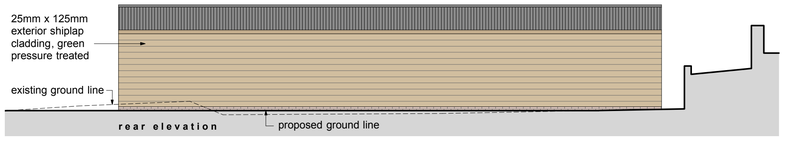

This drawing has been prepared specifically for the purpose of obtaining Planning Permission and/or Building Regulation Approval. Its suitability for other purposes, without supplementary details and specifications cannot be guaranteed. The Permissions and/or Approvals are beyond the Architects control, and no guarantee that such will be granted is given or to be inferred by reason of the preparation of this drawing. Only figured dimensions are to be used. All dimensions to be checked on site. This drawing together with the design is the property and copyright of the Architect and must not be reproduced without prior written permission.

rev.	description	date	drawn	appvd
P02	Drawing amended as per clients details	09.03.20	PM	NG
P01	Drawing originated	19.02.20	PM	NG

project Proposed stables with riding manege
at
The Mistle, Lower Belle Clive Farm
Hartcliffe Road, Penistone, S36 9FE
for
Antonia Jessop & Neil Cocker

title General arrangement as proposed
number 19069D-03-P02
scale 1:100,1:10
size A1

ARCHITECTURE + DESIGN PARTNERSHIP
The Old Police Station 16 Bridge Lane Holmfirth HD9 7AN
T: 01484 685411 E: hello@adp-architects.com
W: www.adp-architects.com
RIBA Chartered Practice