

4 MOOR LEY, BIRDWELL

LAYOUT PLANS
EXISTING G.FLOOR

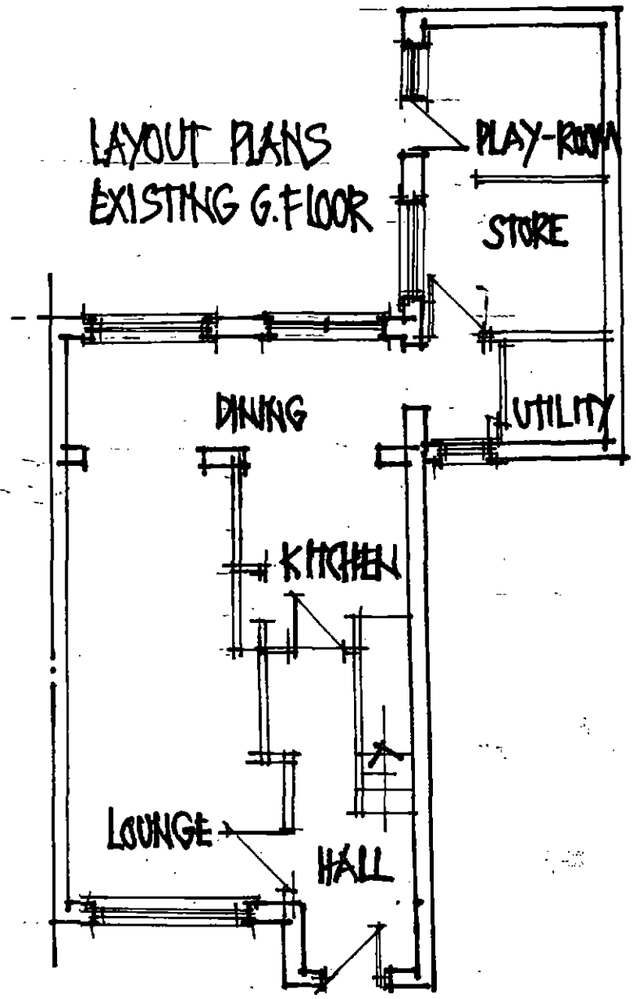


EXISTING FIRST FLOOR

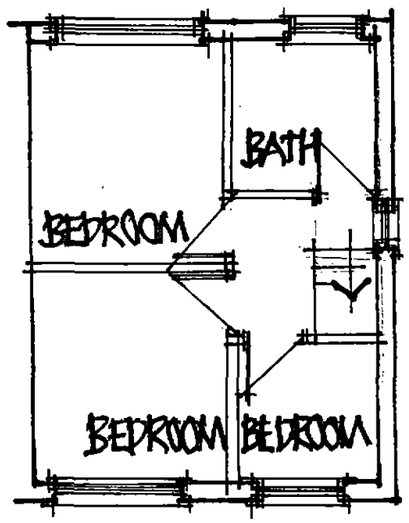

ELEVATIONS



EXISTING

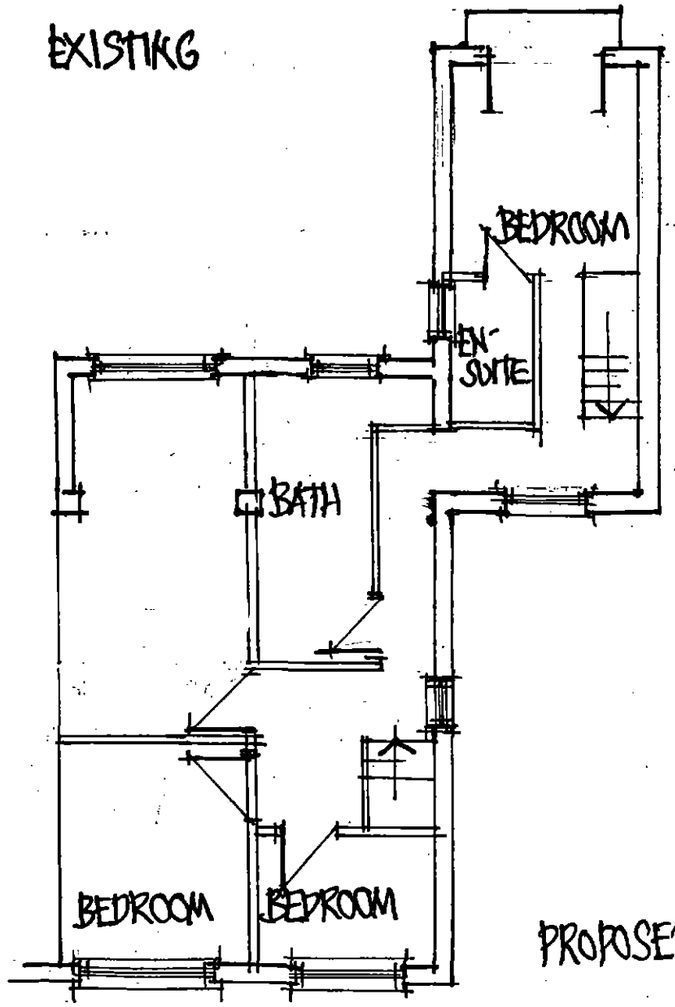


PROPOSED FIRST FLOOR



EXISTING FRONT ELEVATION


SCALE 1:100

4 MOOR LEY
ELEVATIONS

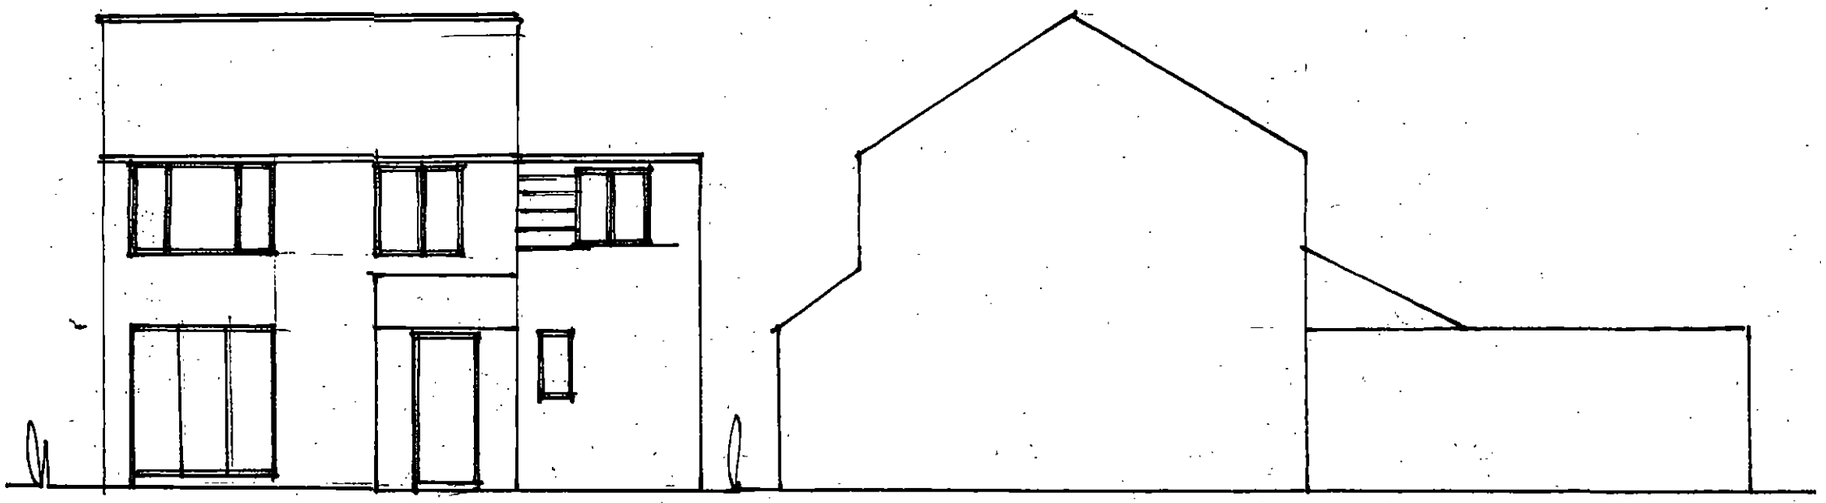


FRONT - PROPOSED

SIDE EXISTING

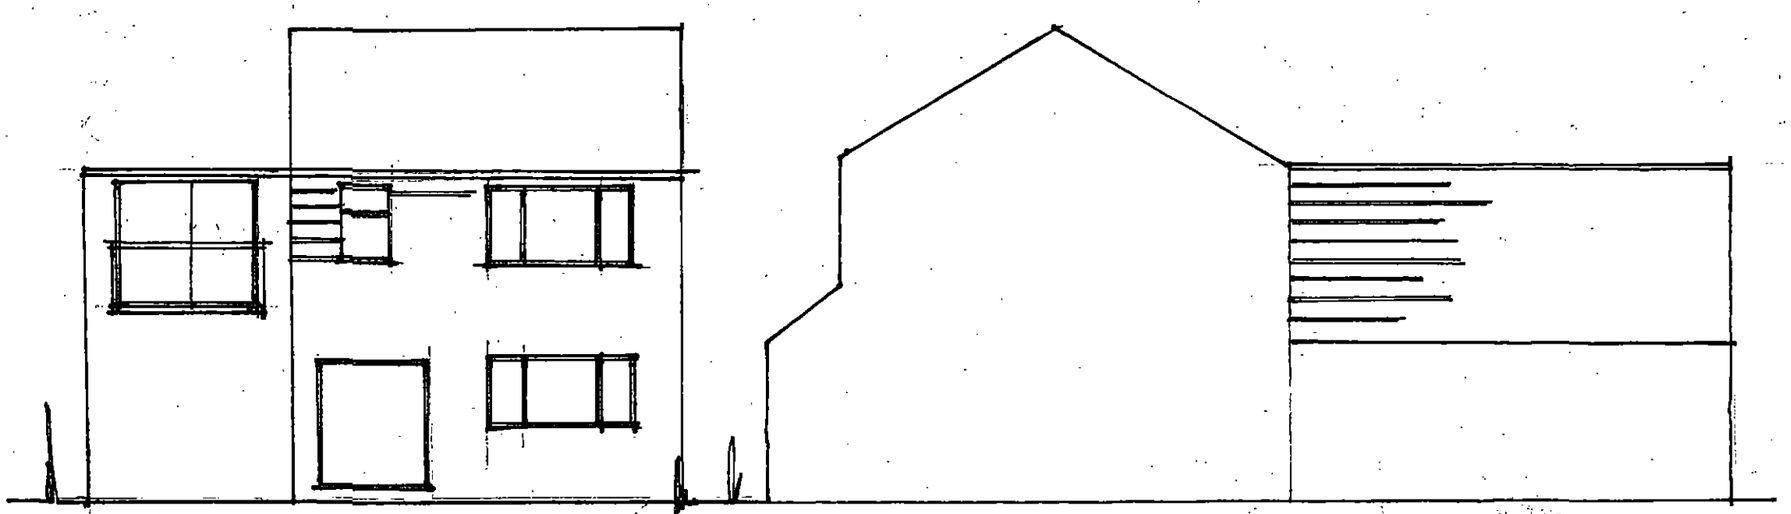

REAR PROPOSED

SIDE PROPOSED

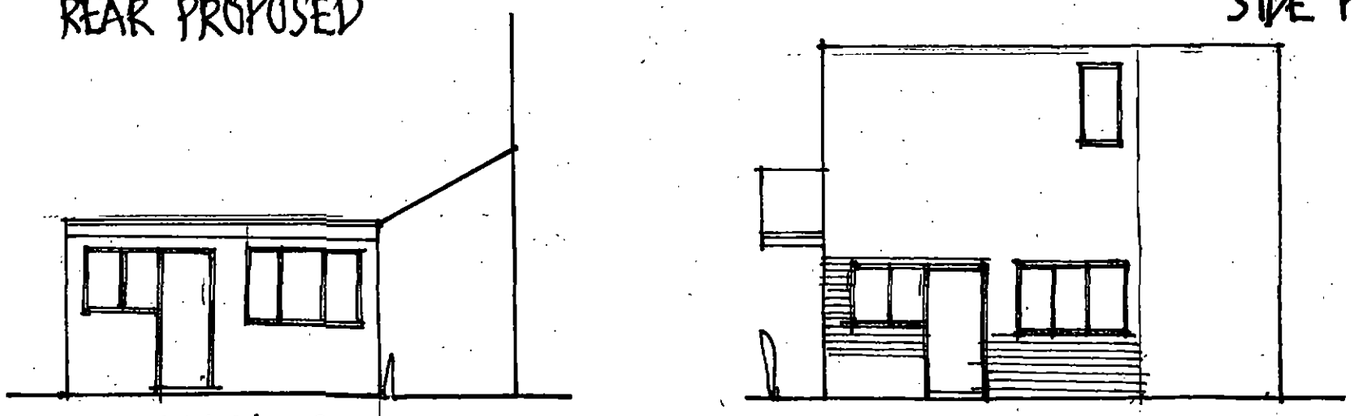

SIDE EXISTING

SIDE PROPOSED

SCALE 1:100