



PROPOSED REAR ELEVATION
SCALE 1:100

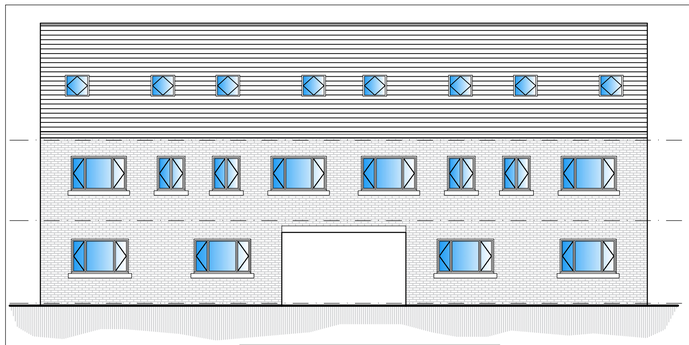


PROPOSED SIDE ELEVATION
SCALE 1:100

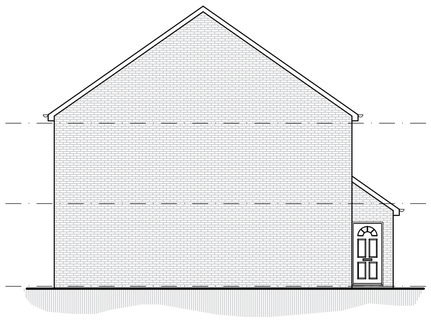


PROPOSED FRONT ELEVATION
SCALE 1:100




PROPOSED SIDE ELEVATION
SCALE 1:100

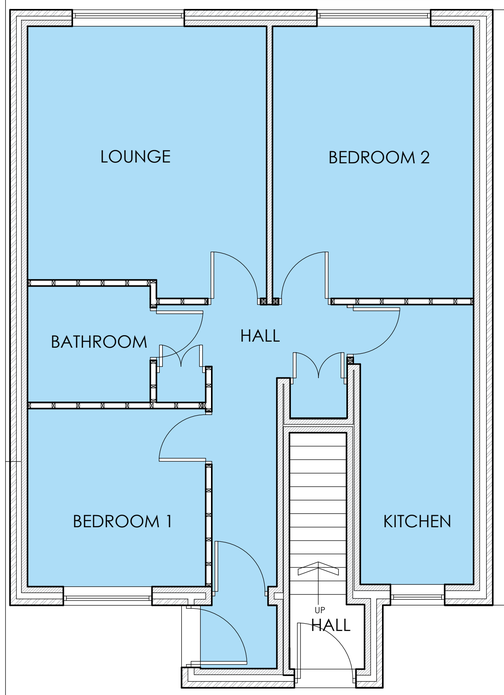

PROPOSED GROUND FLOOR PLAN
SCALE 1:50

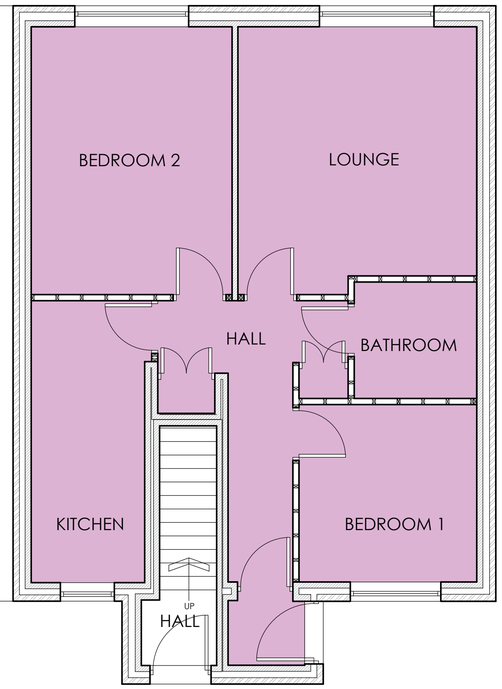

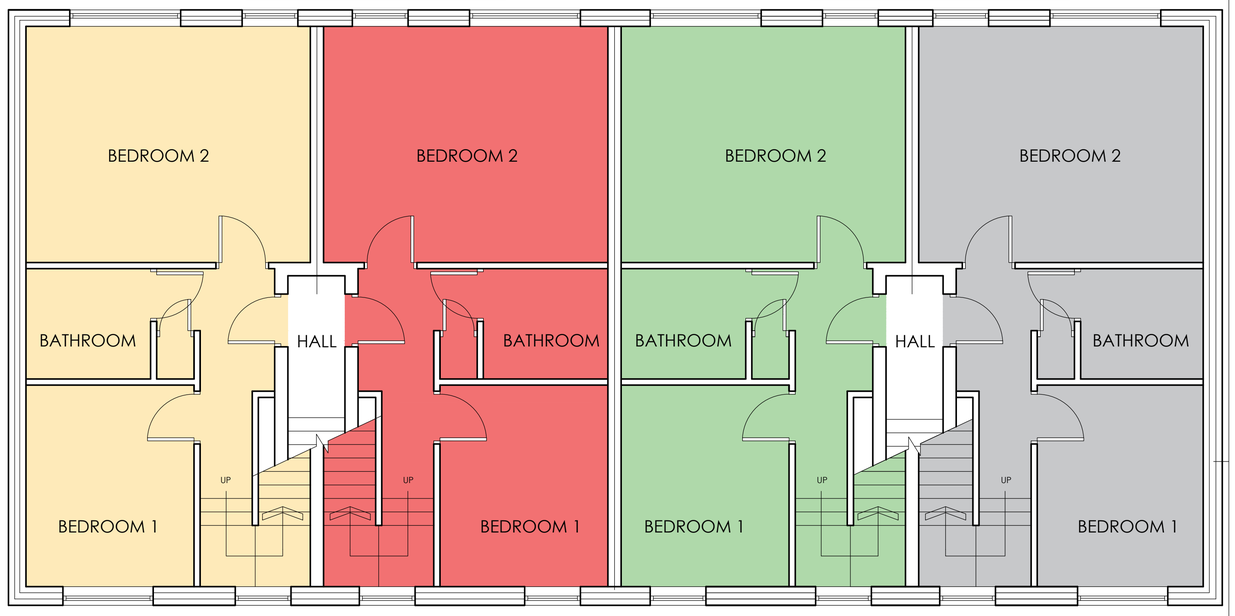

PROPOSED FIRST FLOOR PLAN
SCALE 1:50



PROPOSED SECOND FLOOR PLAN
SCALE 1:50

- APARTMENT 1
- APARTMENT 2
- APARTMENT 3
- APARTMENT 4
- APARTMENT 5
- APARTMENT 6

White Agus PARTNERSHIP
8 MORSTON BUSINESS PARK, WHALEY ROAD, BARUGH GREEN, BARNSLEY. S75 1HQ
Phone: 01226 208482
Fax: 01226 283030
Email: info@whiteaguspartnership.co.uk
Web: www.whiteaguspartnership.co.uk
ARCHITECTURAL SERVICES AND SURVEYORS

Project. PROPOSED APARTMENTS AT BLACKER ROAD, MAPPLEWELL BARNSLEY, S75 6DB	Client. MR DEAN MASON
Drawing Title. PLANS & ELEVATIONS	Date. MAY 2017 / Scale. 1:50 @ A1
	Ref. 17–021 / Dwg. No. 01 / Rev.

Date	Suffix	Description	Date	Suffix	Description