FAO Planning Department.

REF: PP-06757097

RE: side extension on 48 Foxen Croft Lundwood, Barnsley S71 5JE

Applicant: Mr Mark Archer

Revised drawings as requested.

BMBC
CORPORATE MAIL ROOM
DM
07 MAR 2018
Received by: CB
ORIGINAL COPY

TITLE NUMBER

SYK519306

REF PP-06757097


N

SOUTH YORKSHIRE : BARNSLEY

ORDNANCE SURVEY MAP REFERENCE: SE3707NW

SCALE 1:1250

©CROWN COPYRIGHT. Produced by HMLR. Further reproduction in whole or in part is prohibited without the prior written permission of Ordnance Survey. Licence Number GD 272728.

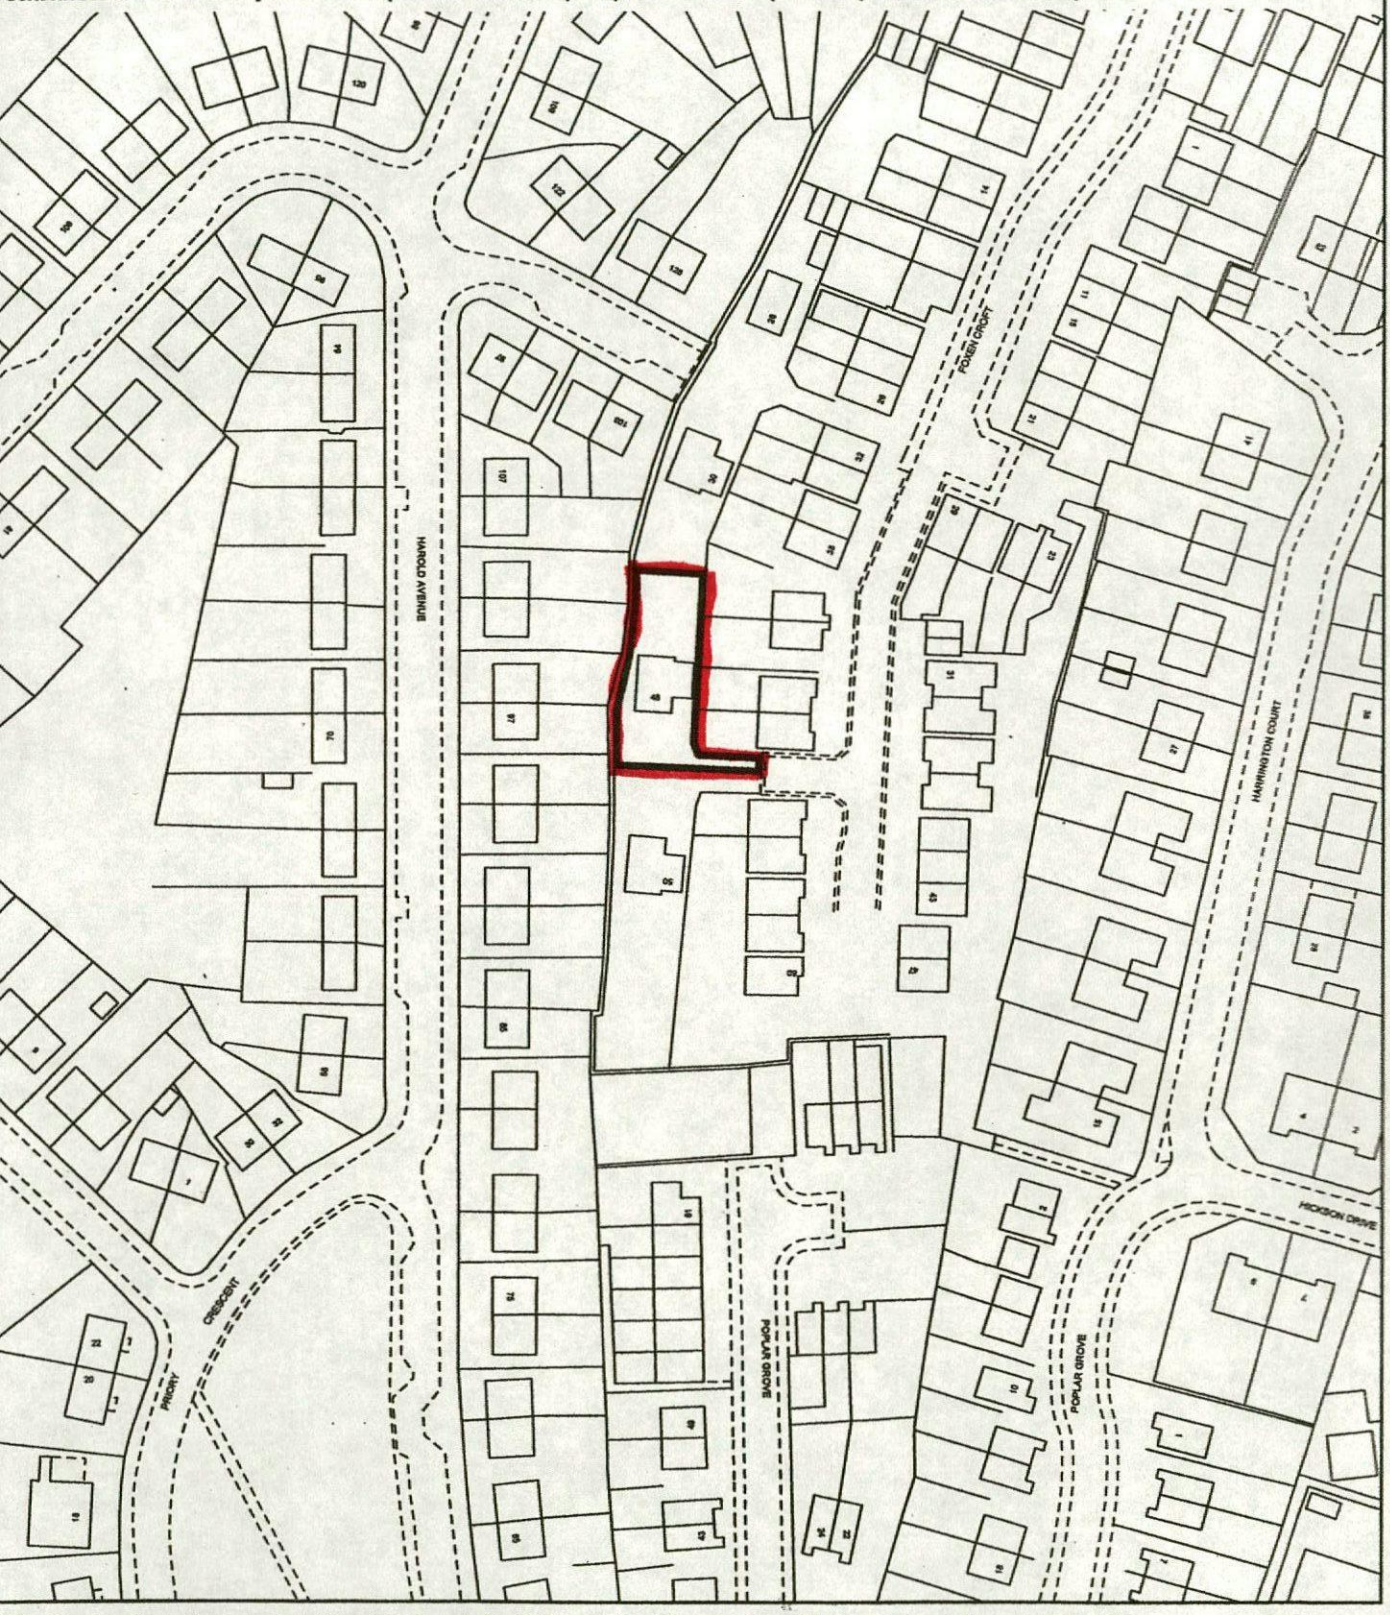

This title plan shows the general position of the boundaries: it does not show the exact line of the boundaries. Measurements scaled from this plan may not match measurements between the same points on the ground. For more information see Land Registry Public Guide 7 - *Title Plans*.


This official copy shows the state of the title plan on **15 May 2006 at 16:51:22**. It may be subject to distortions in scale.

Under s.67 of the Land Registration Act 2002, this copy is admissible in evidence to the same extent as the original.

Issued on 15 May 2006.

This title is dealt with by the **Nottingham (East) District Land Registry.**

H.M. LAND REGISTRY SH 05/2006

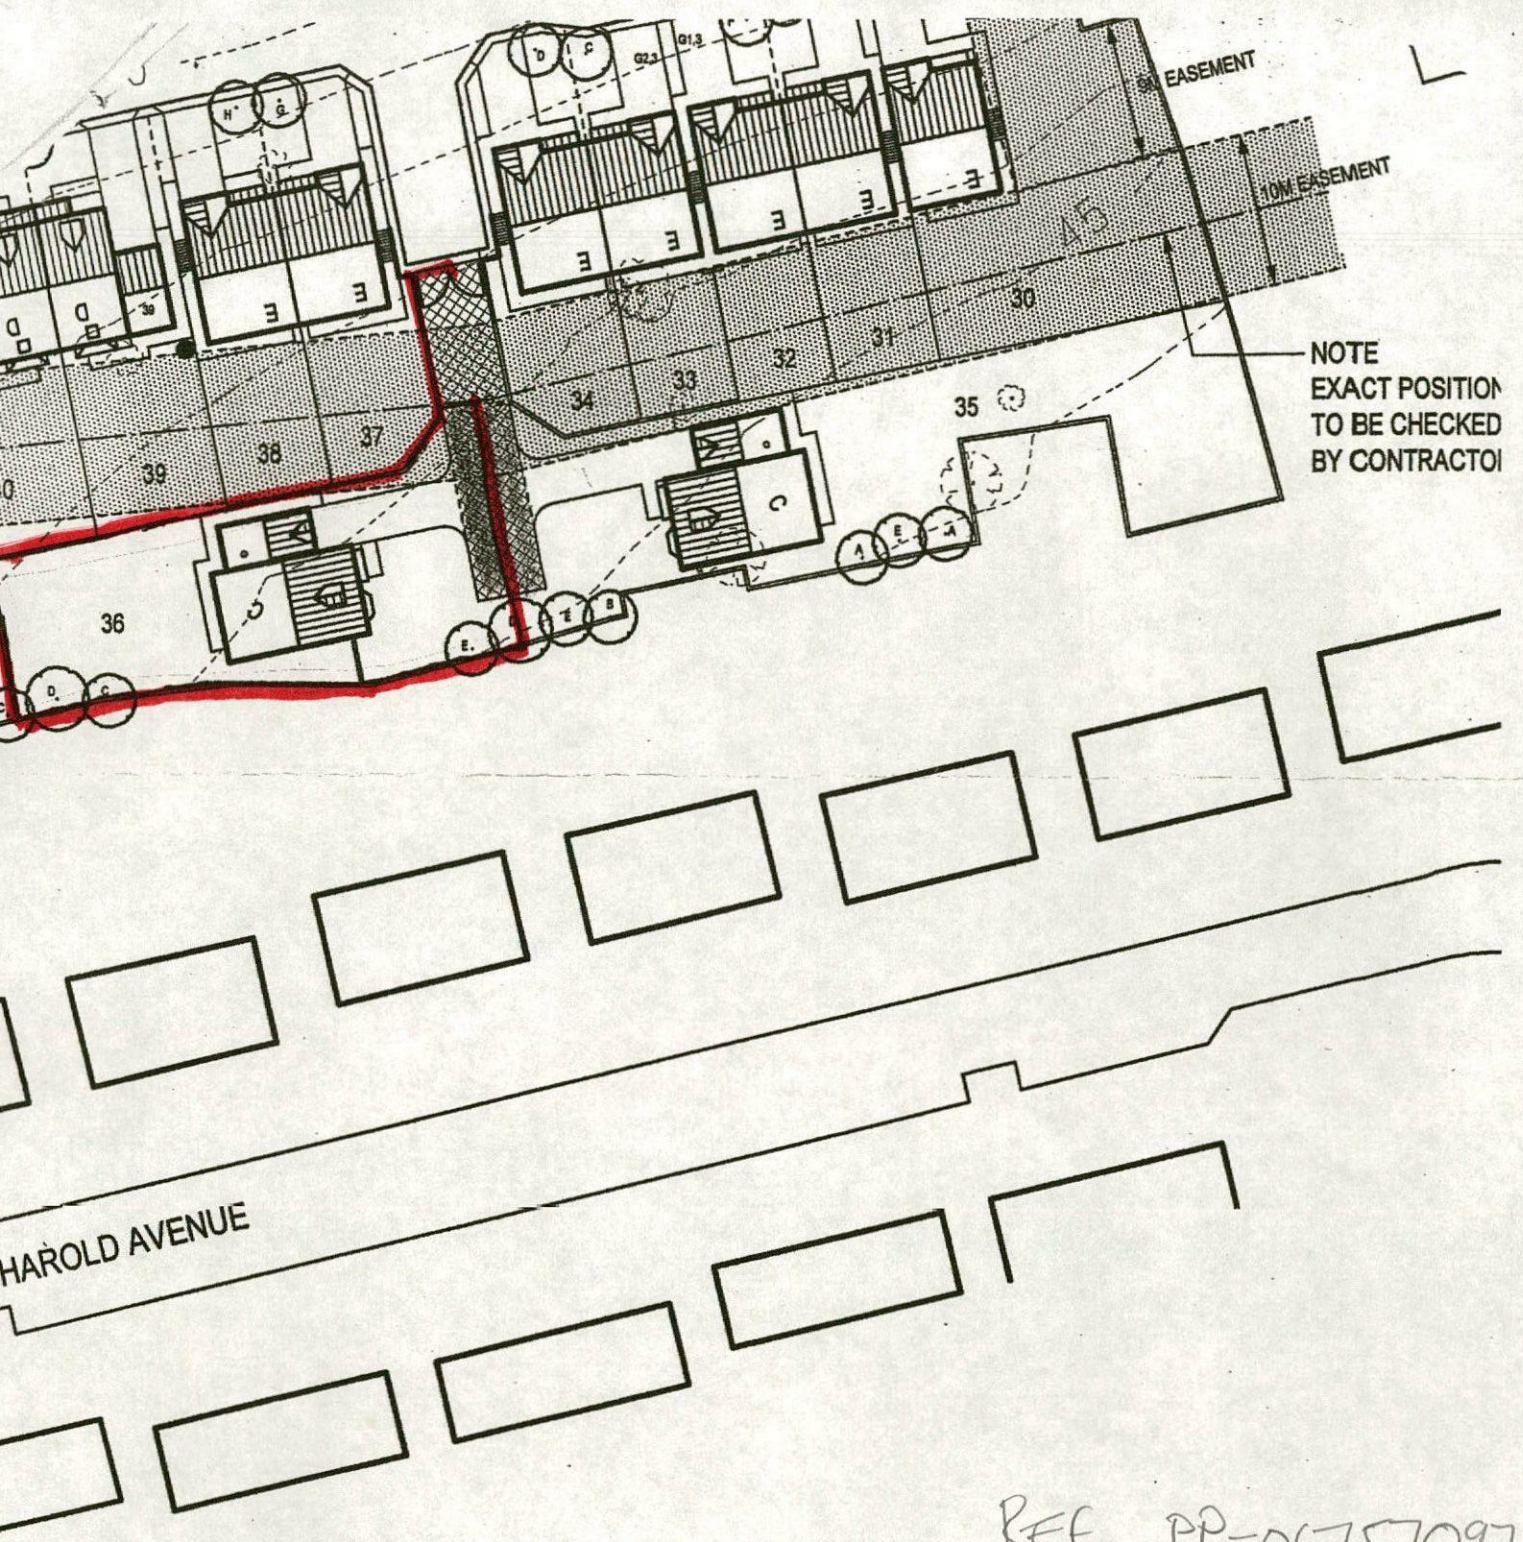


REF PP-06757097

DUTY OFFICER
1st floor

archi -

Ref PP-06757097

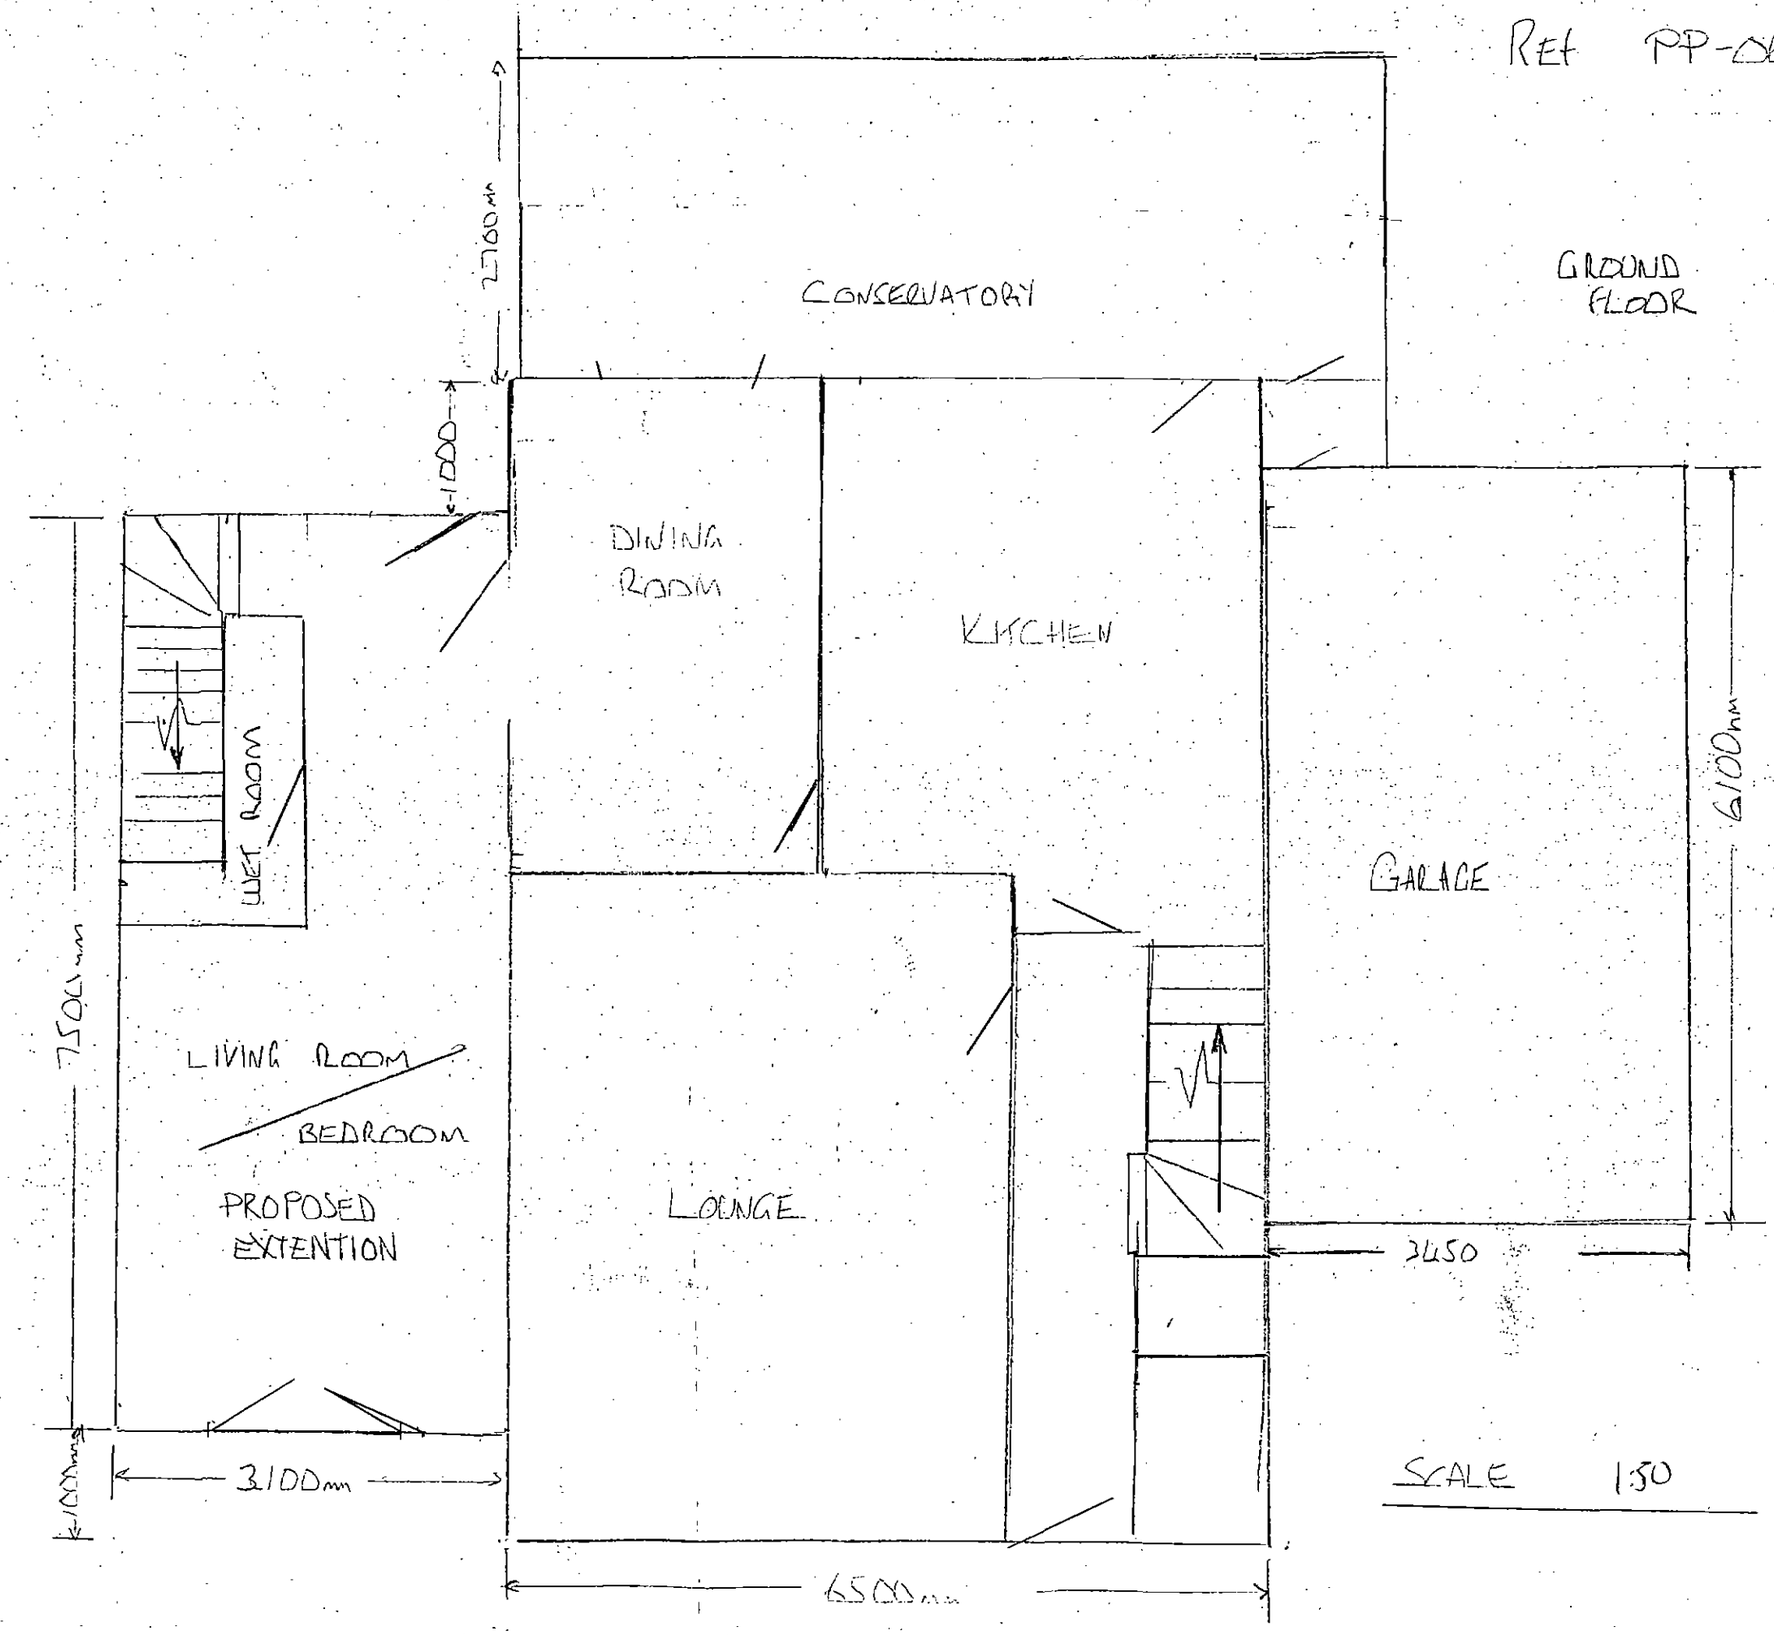

REF PP-06757097


FRONT ELEVATION

SOUTH FACING



SCALE 1:50

REF PP-06757097

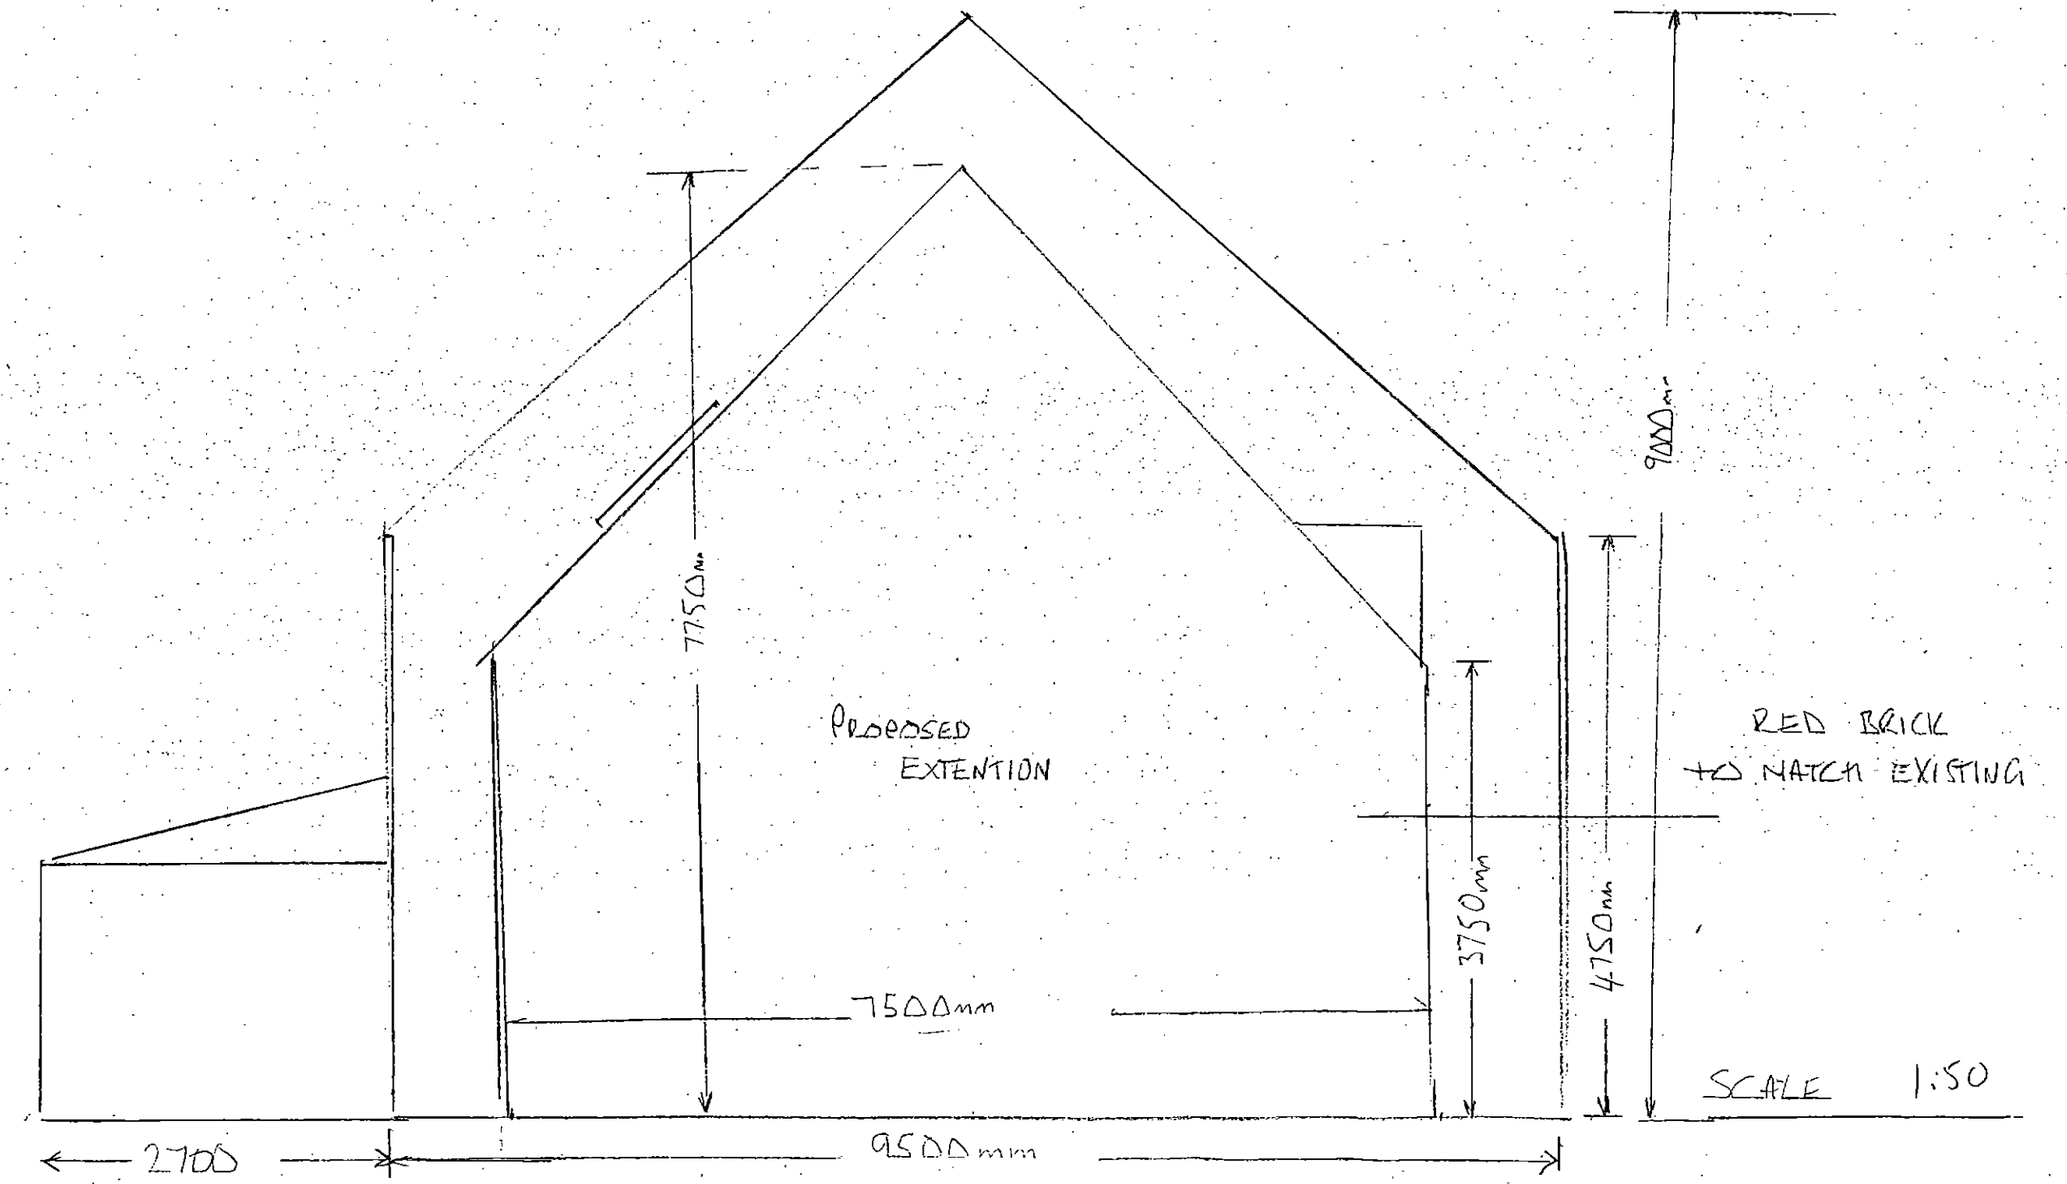


WEST ELEVATION

REF PP-06757097


REAR ELEVATION

NORTH FACING

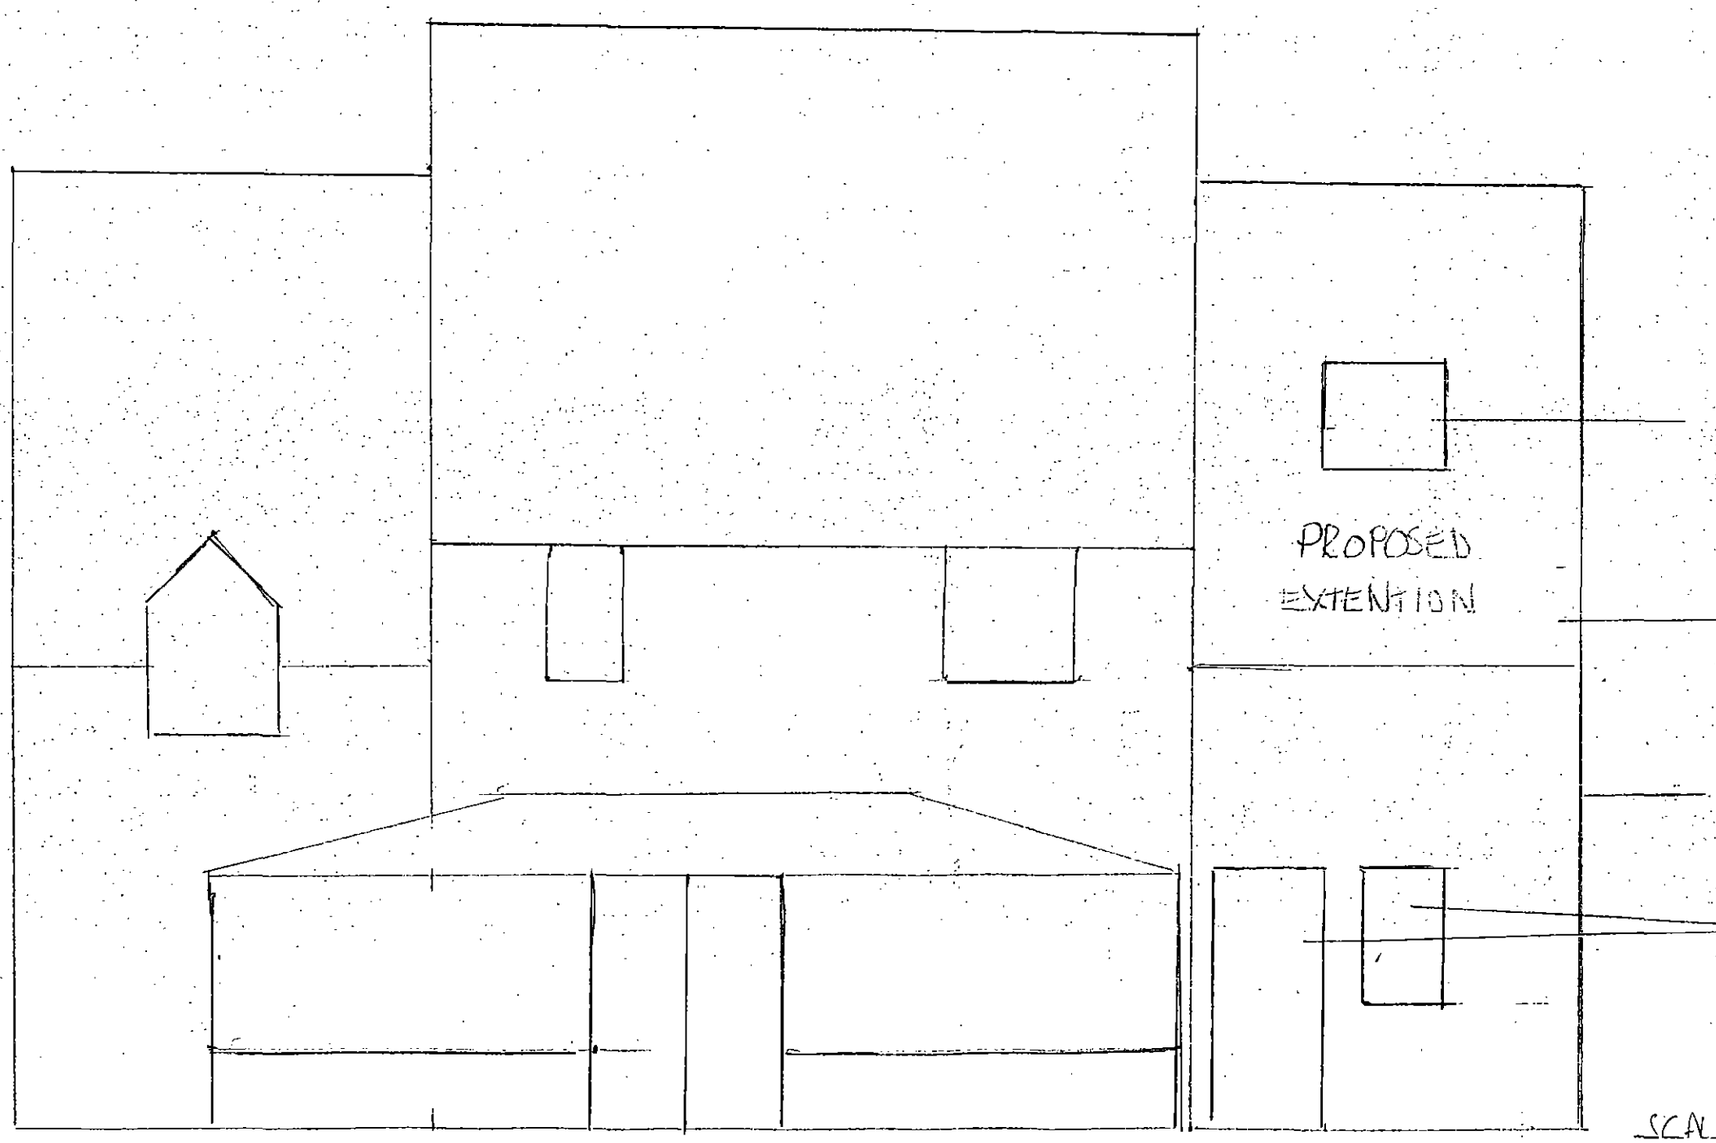

SCALE 1:50

REF PP-06757.097

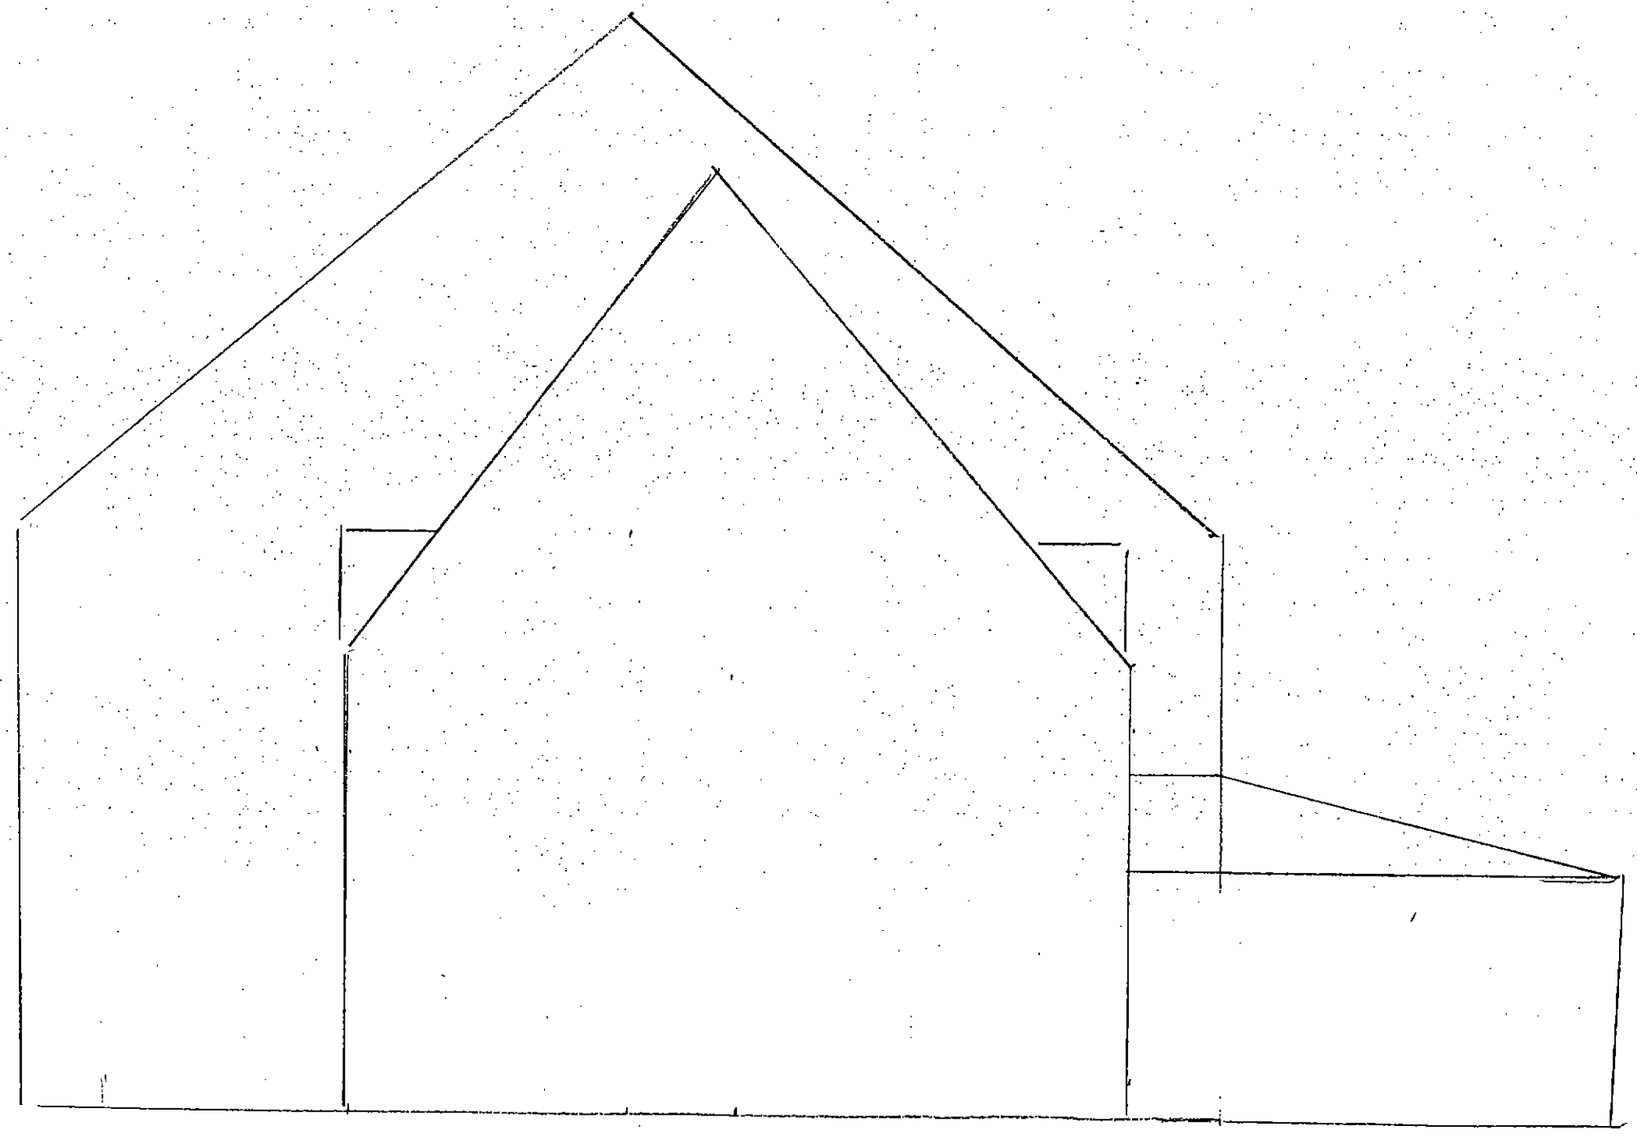


EAST ELEVATION

SCALE 1:50


REF PP-06757097

1ST FLOOR

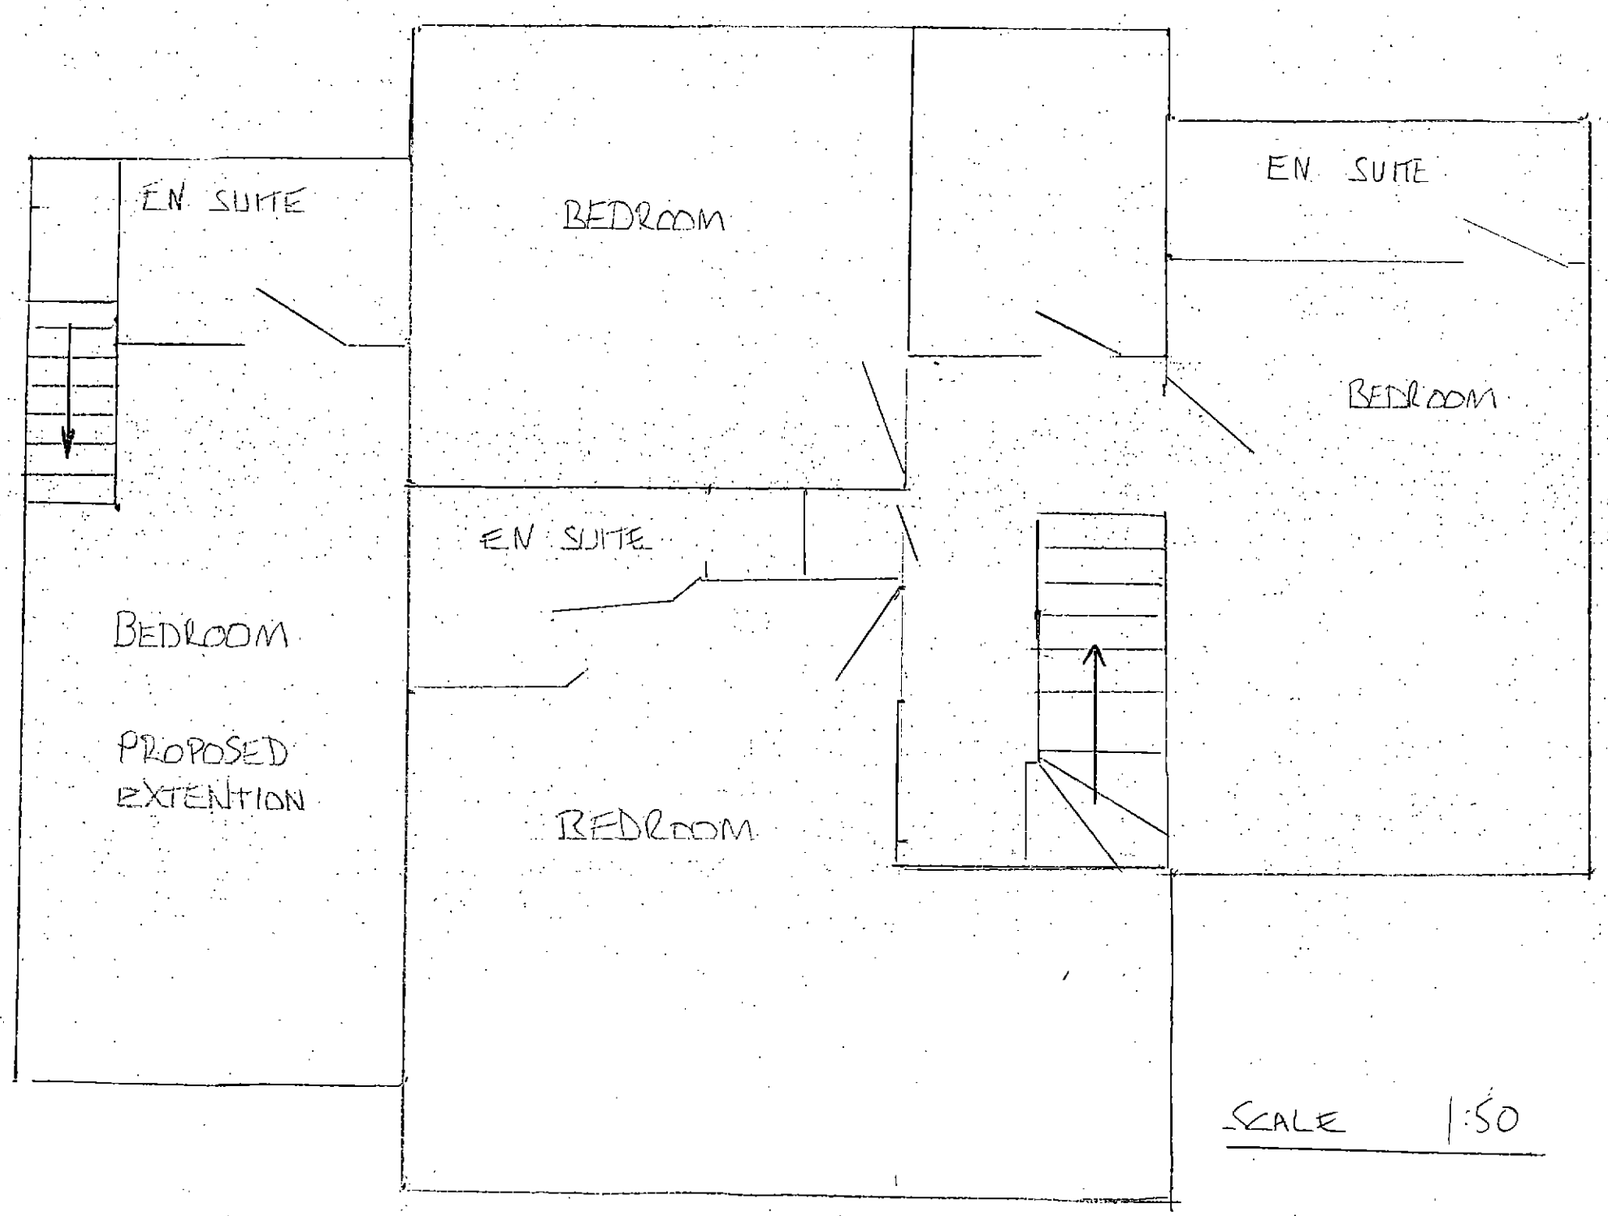

SCALE 1:50

REF PP-06757097

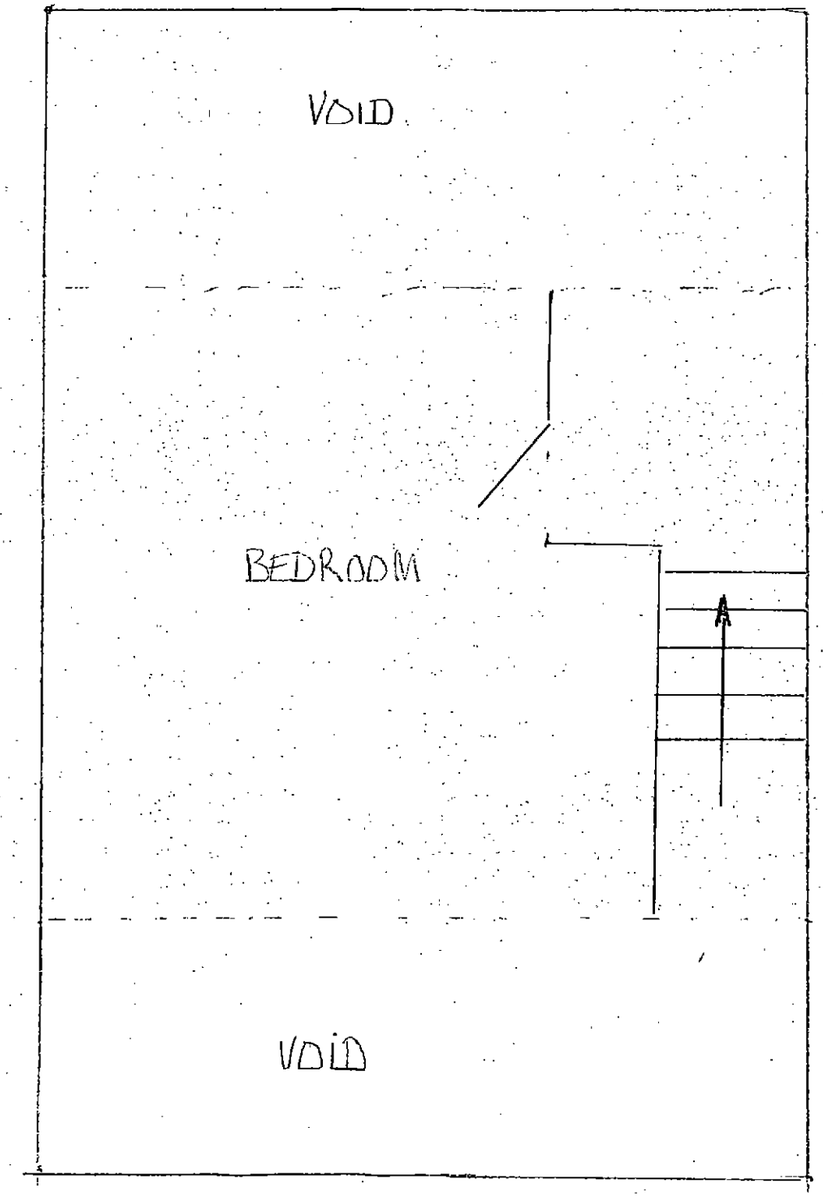

2nd FLOOR