



Existing Front Elevation

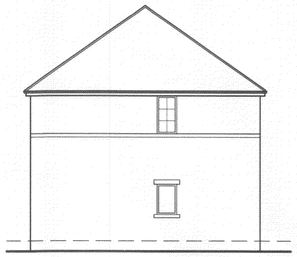


Existing Side Elevation

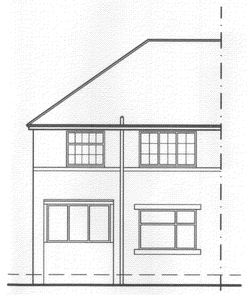

Existing Rear Elevation




Proposed Front Elevation

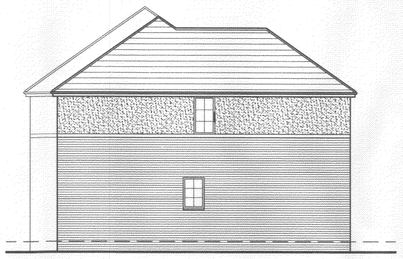


Proposed Side Elevation




Proposed Rear Elevation

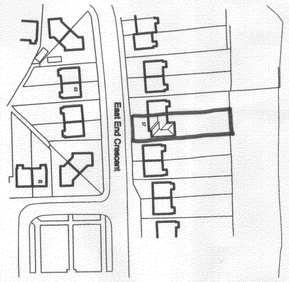


Location Plan
Scale 1:1250

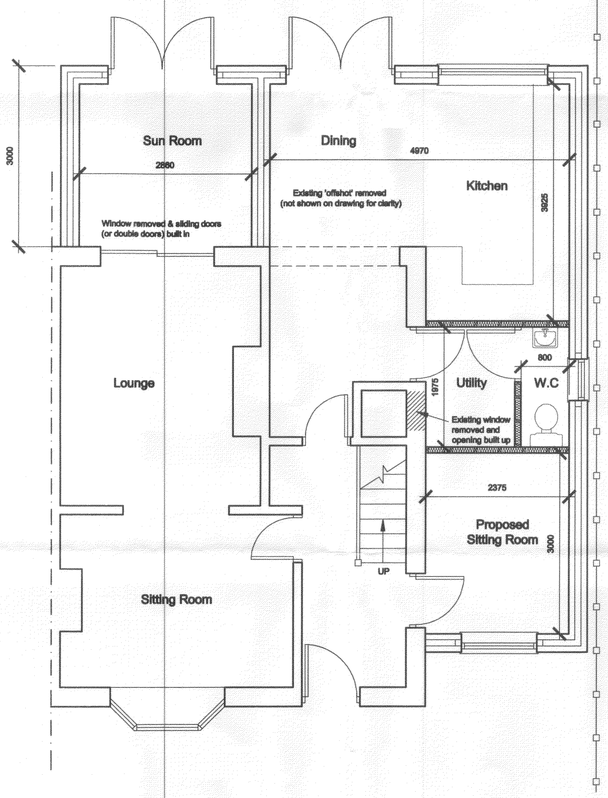

Proposed Ground Floor Plan

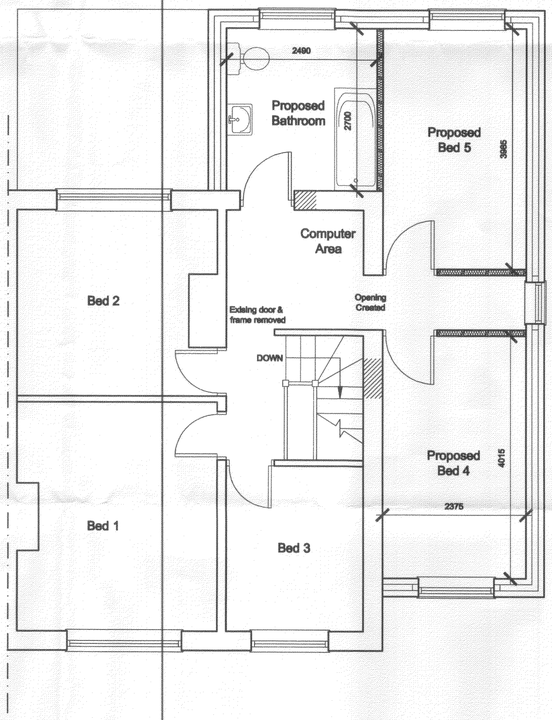

Proposed First Floor Plan

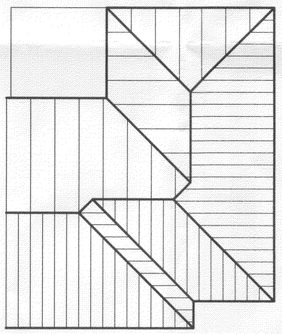

Roof Plan
Scale 1:100

Note: All dimensions are indicative

White Agus Partnership	128B, NEW ROAD, STAINCROSS, BARNSLEY. S75 6PP	PHONE/FAX. 01226 206482 E mail: Info@whiteaguspartne Web: www.whiteaguspartners
	CHARTERED SURVEYORS AND BUILDING DESIGN CONSU	
Project. PROPOSED EXTENSION AT 37 EAST END CRESCENT, ROYSTON BARNSLEY, S71 4AW		Client. MR & MRS RICHARDSON
Drawing Title. PLANS & ELEVATIONS		Date. SEPT 2009 / Scale. 1:50 & 1:1
		Ref. 09-055 / Dwg. No. 01
Date Suffix Description		Date Suffix Description