
51 NEWLAND AVENUE, CUDWORTH
MR & MRS HURST


EXISTING ELEVATIONS

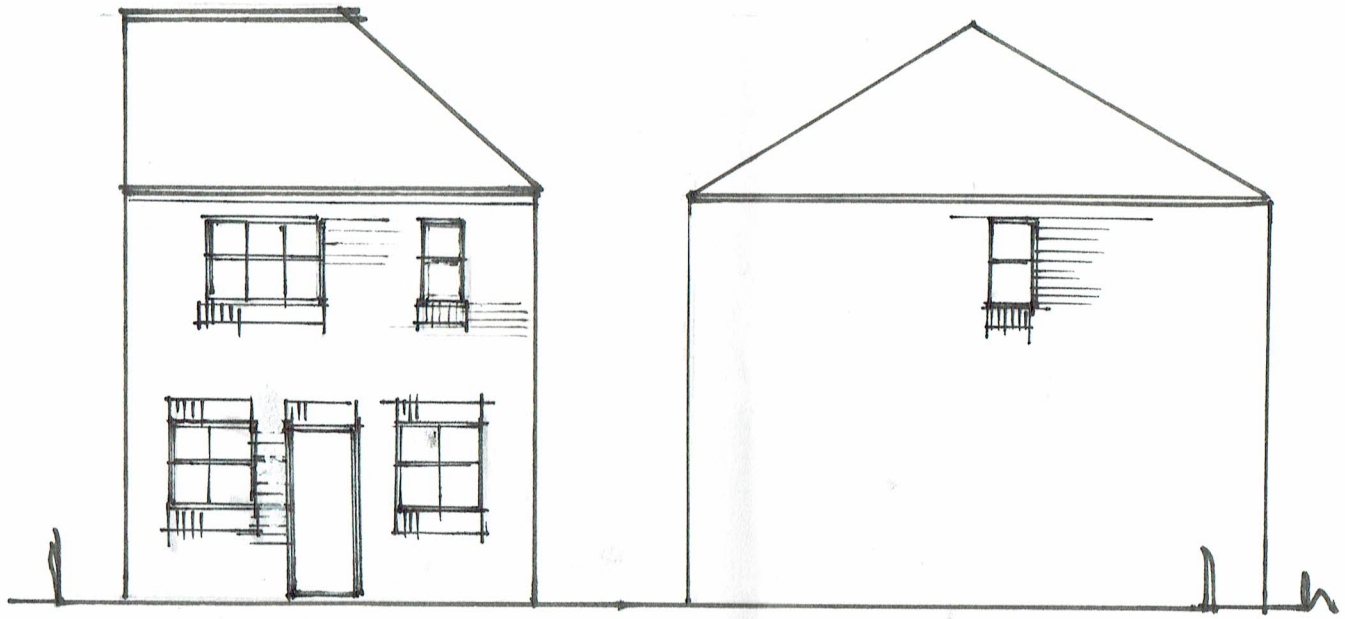


REAR ELEVATION


SIDE ELEVATION

BLOCK PLAN

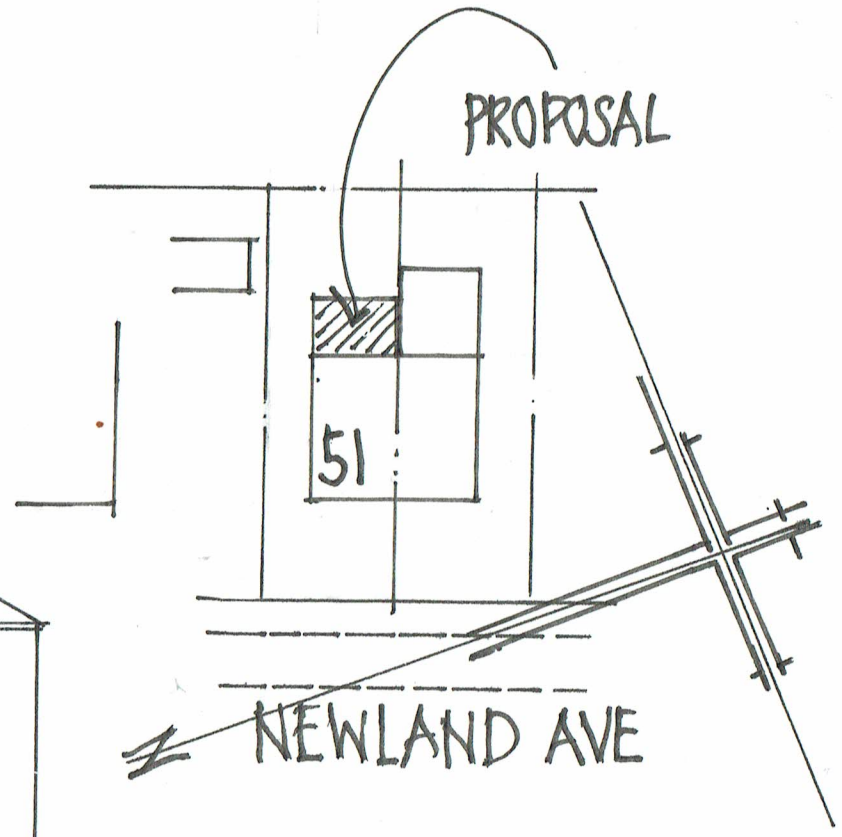


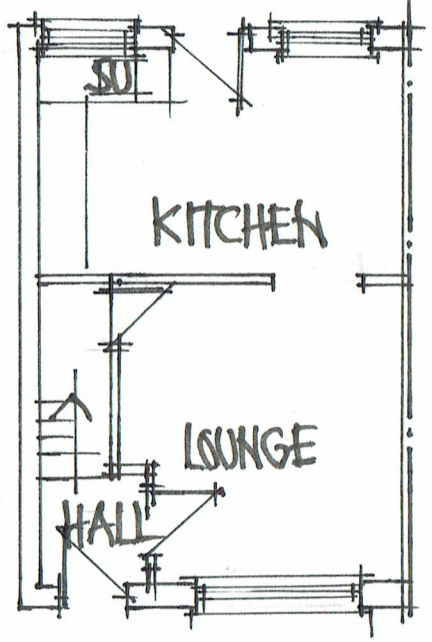

GROUND FLOOR - EXISTING

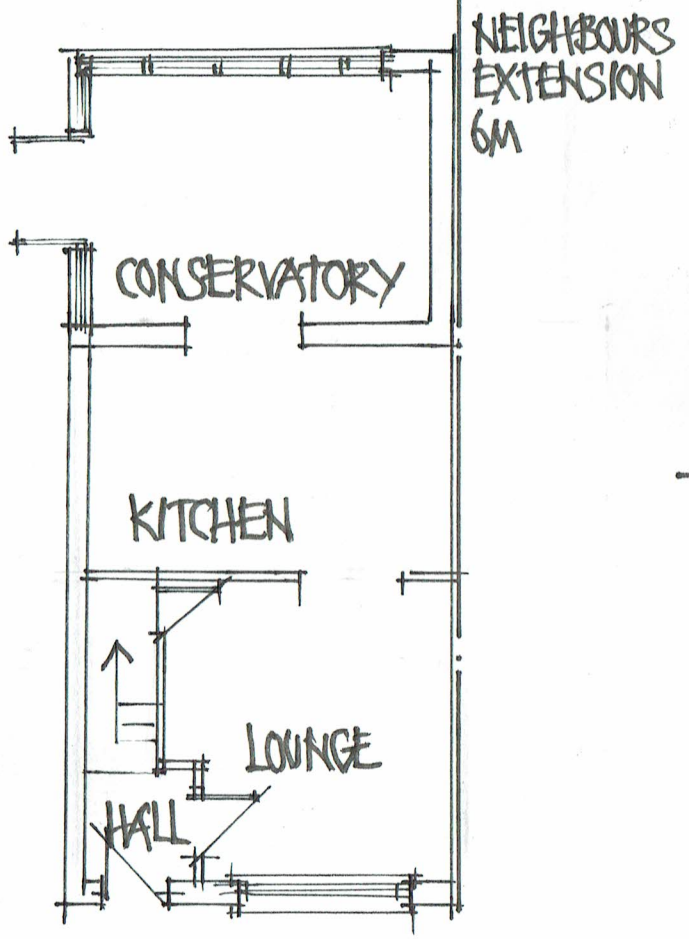

GROUND FLOOR - PROPOSED

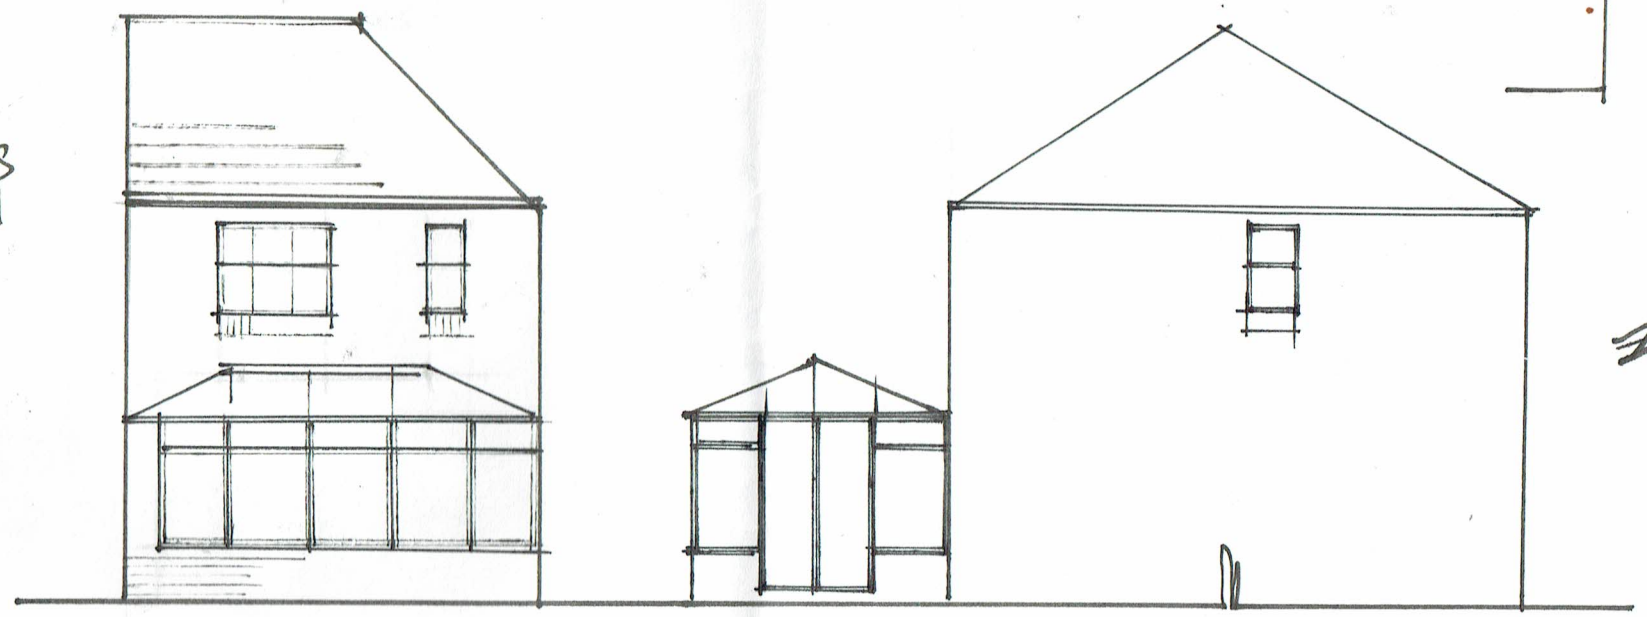

PROPOSALS
REAR ELEVATION

SIDE ELEVATION

1:500
SCALE 1:100