
Drawing No.	Rev No.
MDC001 -004	

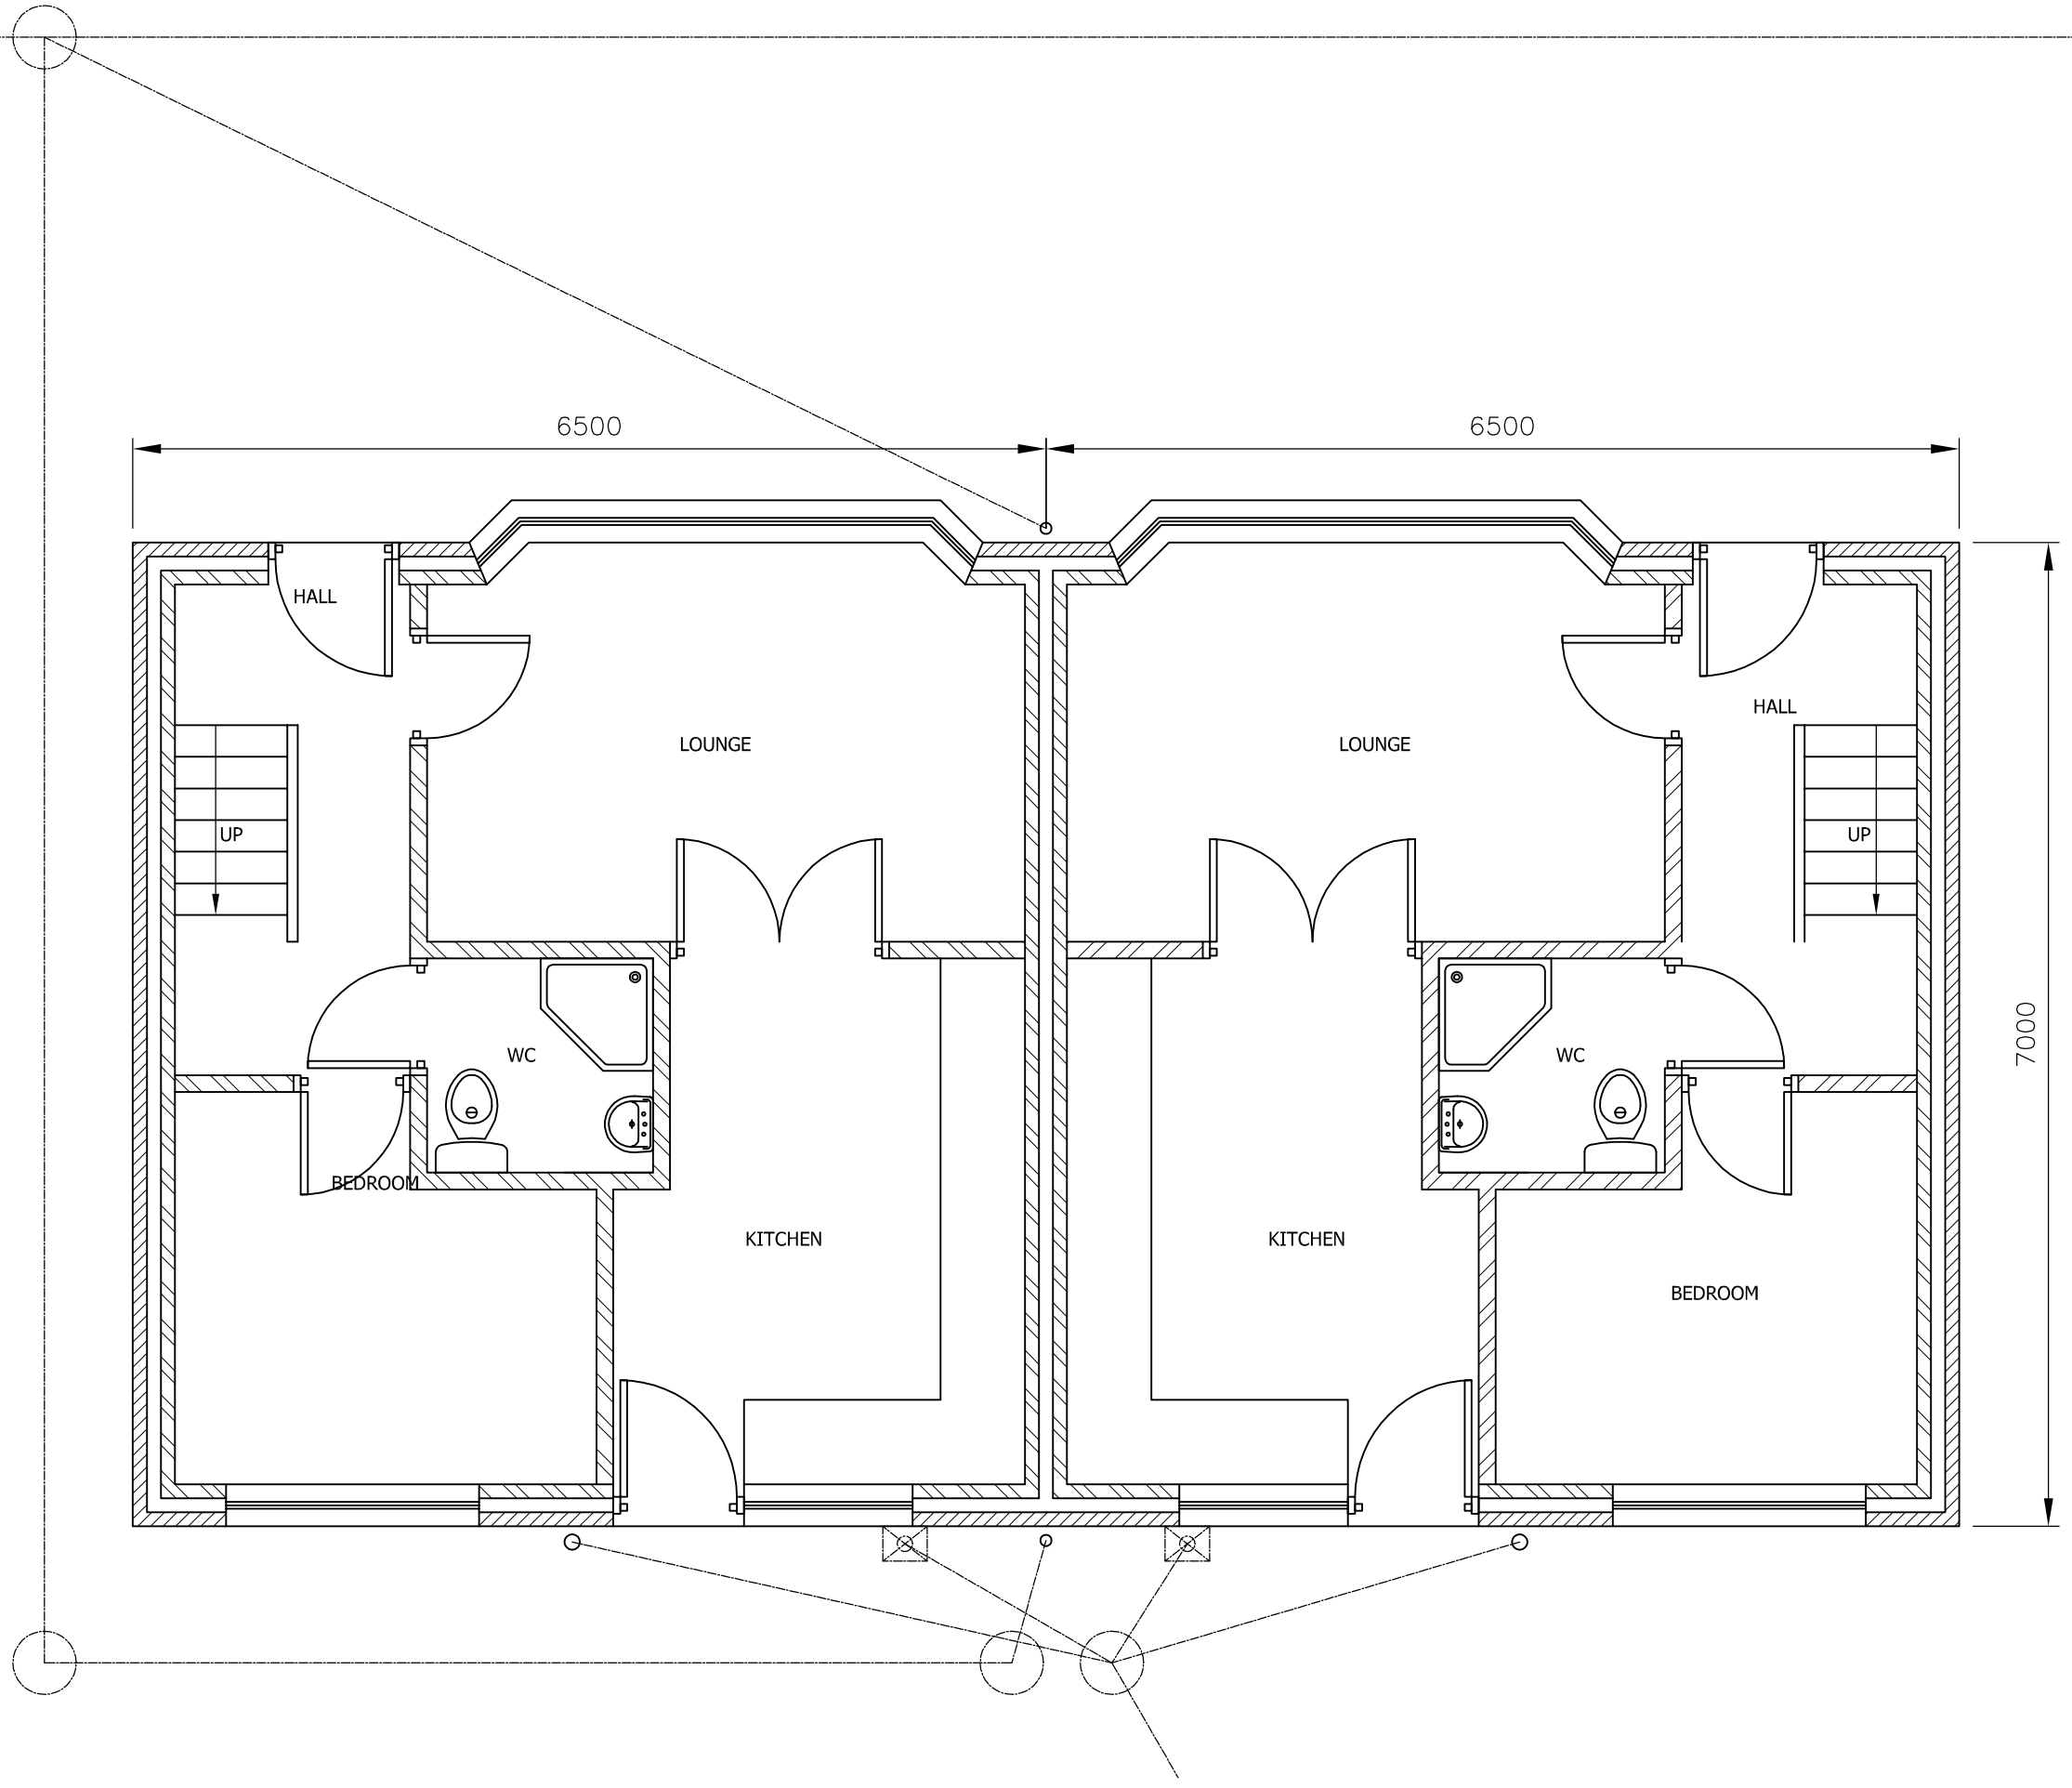

PROPOSED GROUND FLOOR PLAN
SCALE 1:50 AT A3

DO NOT SCALE: Contractor to check all dimensions and report any omissions or errors

NOTES

Rev	Description	By	Chk	App	Date

JRB DESIGNS Ltd
1 Saville Road
Cudworth
Barnsley
S72 8LT
Tel: 01226 383542
Fax: 01226 380078
Mob: 07970 541192
Email: john@jrbdesigns.co.uk

This drawing is copyright. © jrbdesigns Ltd.

Client

MR D COLES
28 BAR LANE
MAPPLEWELL
S75 6DQ

Drawing Title

PROPOSED PLANS GF

Address

LAND ON CHATSWORTH ROAD
NEXT TO CRITCH AV
ATHERSLEY SOUTH
BARNSLEY

Project Title:

PROPOSED PAIR OF SEMI DETACHED DORMER BUNGALOWS

Purpose of Issue:

PLANNING

Drawing Status

FIRST ISSUE

Scale at A3	Drawn By	Date	
AS SHOWN	JRB	15/12/2013	
Checked By	Date	Approved By	Date
	15/12/2013		15/12/2013
Project No.	Drawing No.		Revision
MDC001	004		-

APPROVAL [X] INFORMATION [ ] TENDER [ ] CONTRACT [ ] CONSTRUCTION [ ]