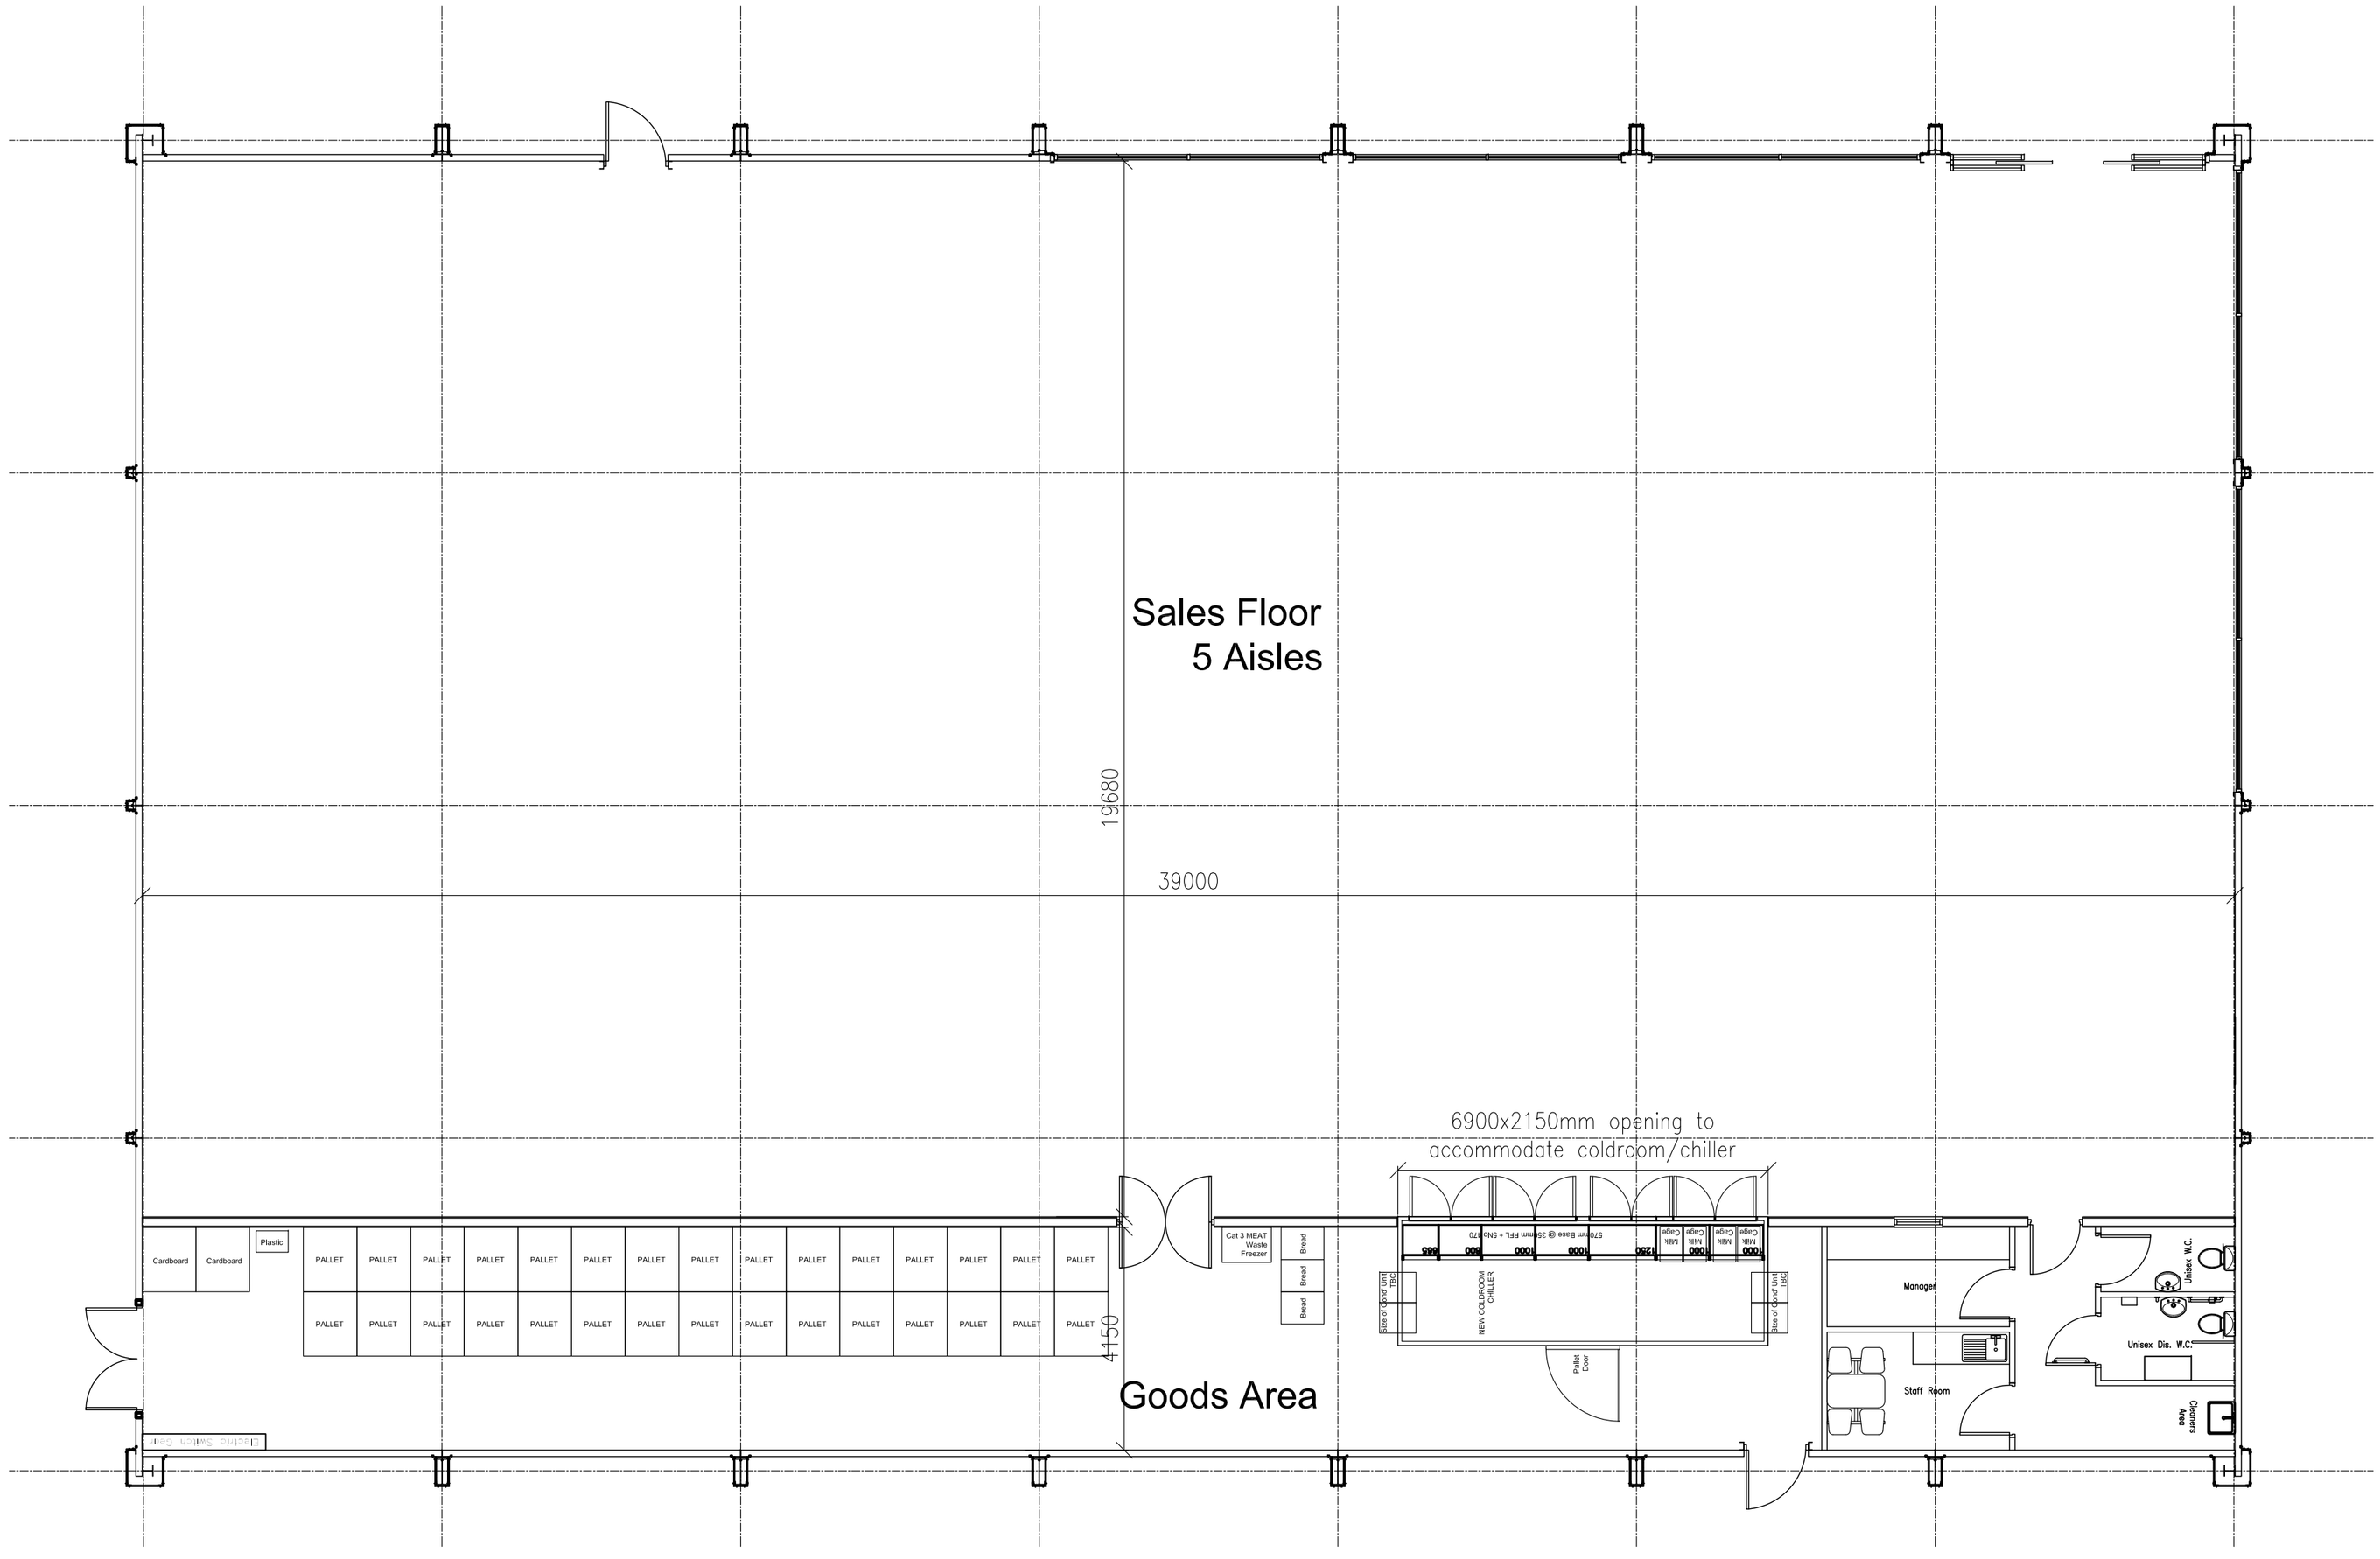

Area Schedule

957.286m² / 10,304.141 Ft² total gross floor area

937.170m² / 10,087.814 Ft² total internal ground floor

Sales 767.520m² / 8,261.517 Ft²

Goods Area : 161.850m² / 1,742.139 Ft²

Site Area : 3,580m² / 0.885 Acres

SCALE BAR

0m 5m 10m

Rev: | Date: | Description: | Drawn: | Checked:

CPLC
ASSOCIATES
Tel:01242 672333 Fax:01242 672555
Email: cplc@cplc-associates.com
The Bungalow, 87a Station Road
Bishops Cleeve, Cheltenham, GL52 8HJ.

Project/Client:
Farmfoods Limited – The Athersley Arms, Rotherham Road, Barnsley, S71 1UT.

Drawing:
Proposed Floor Plan.

Drawn By:	Date:	Checked By:
DMW	18.09.2014	

Scale:	Drawing No:	Revision:
1:100@A2	FP 300	

Project No: 1736

©CPLC Associates Ltd. Contractors must work to figured dimensions which are to be checked on site. Any discrepancies must be reported immediately.