

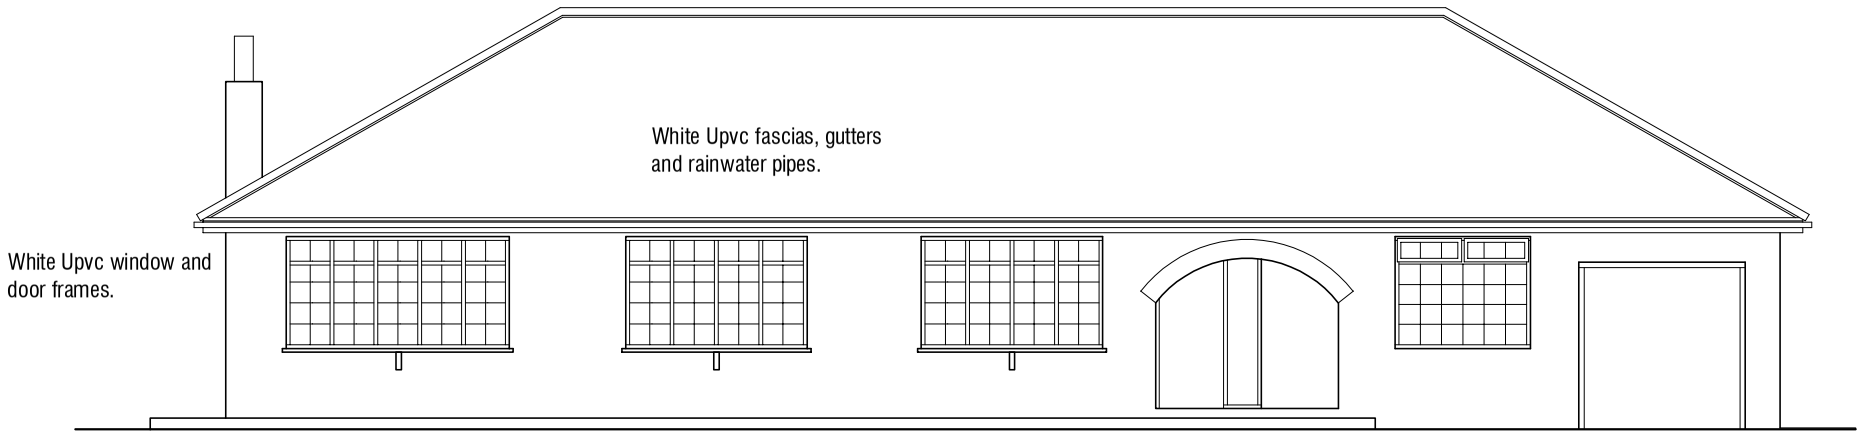



North Elevation 1:100

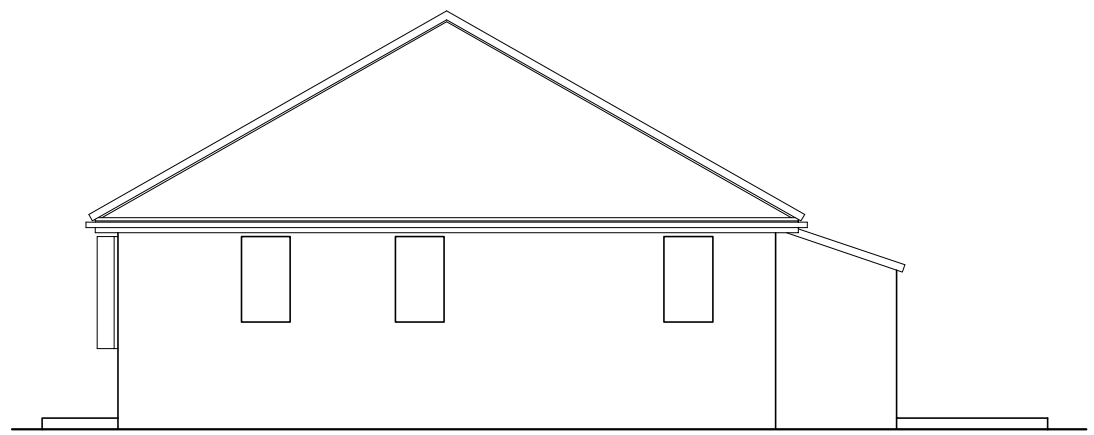


West Elevation 1:100

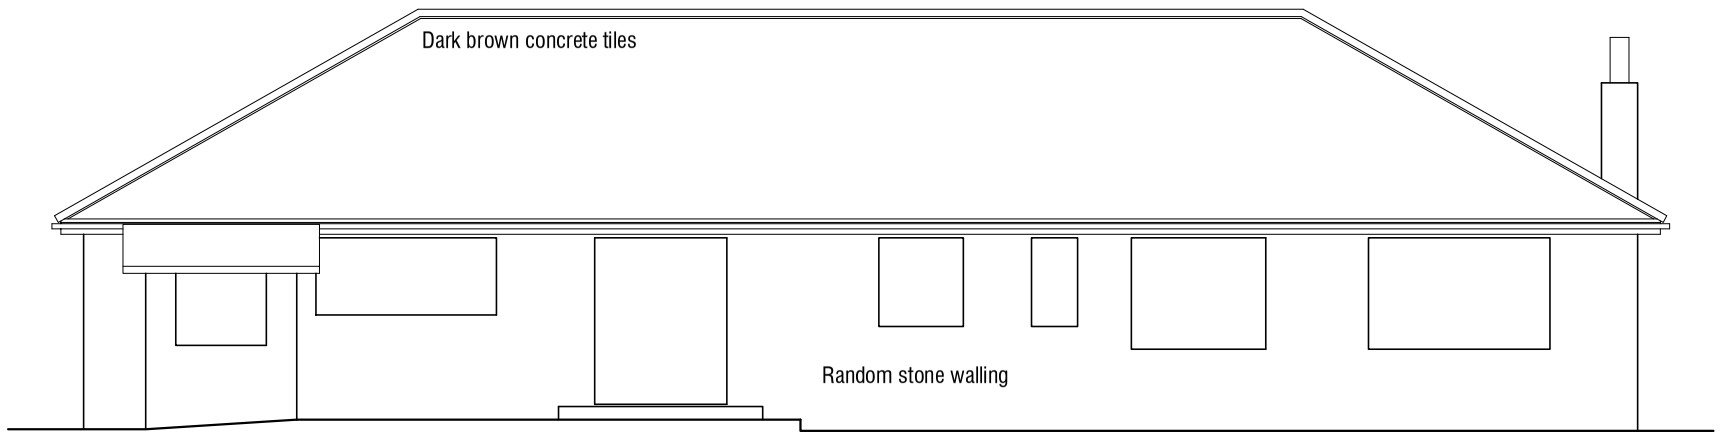

South Elevation 1:100

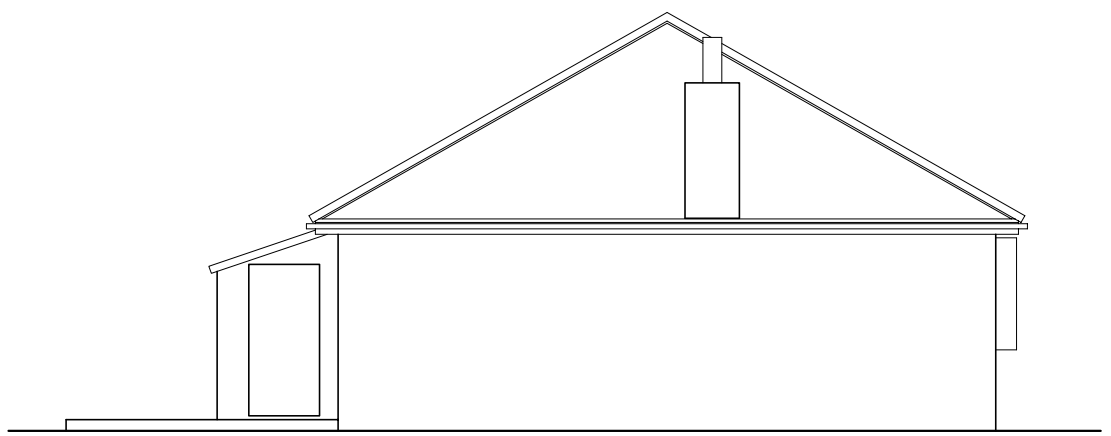

East Elevation 1:100

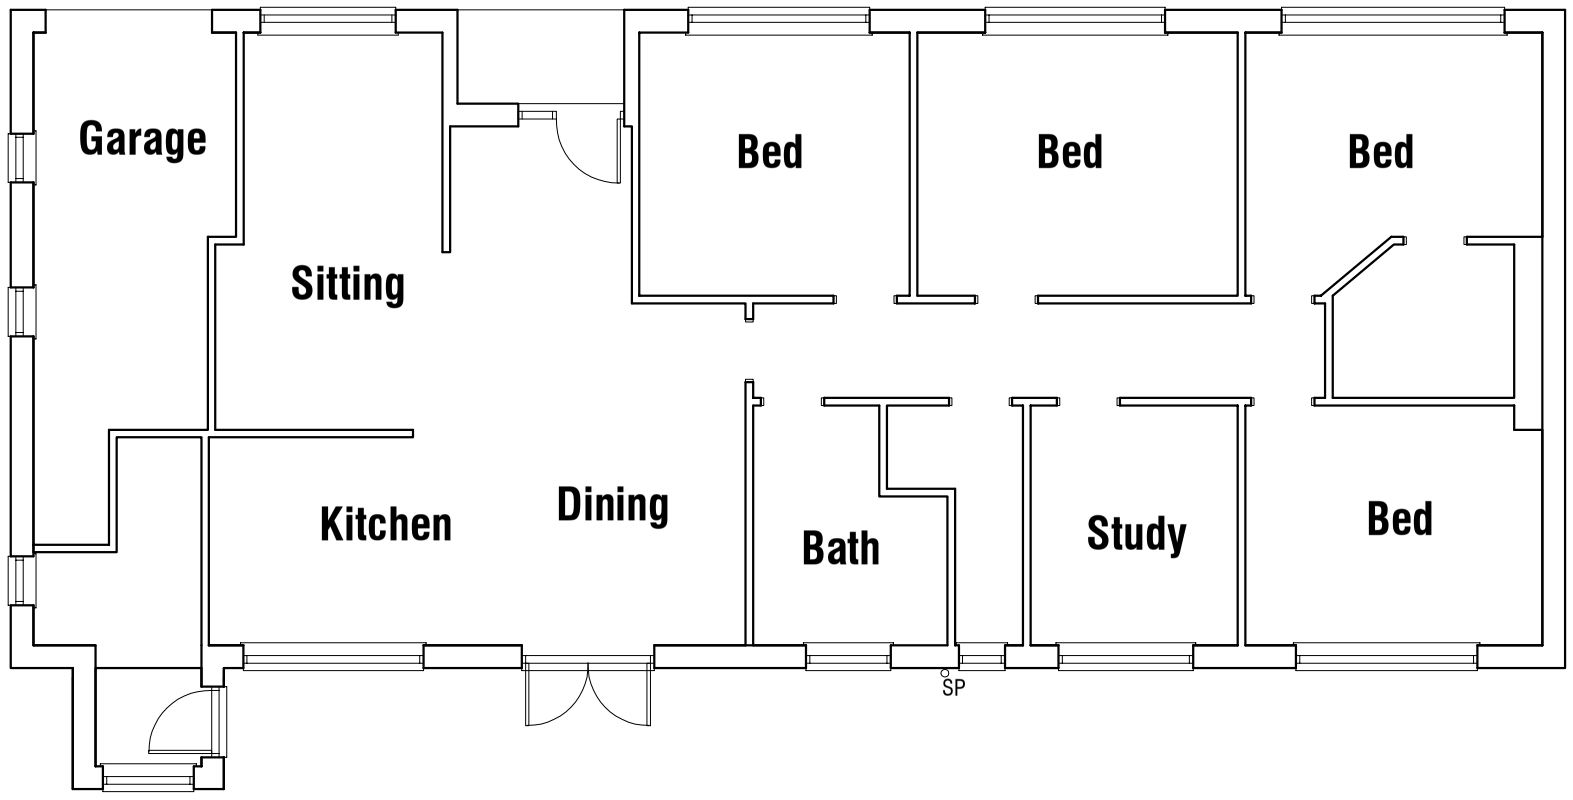

Plan 1:100

HIGHSTONE LODGE
RACECOMMON LANE
BARNSLEY
S70 6NN

SURVEY

PLANS AND ELEVATIONS

mboothdesign
architectural design and building consultants

Fairfield House
Berneslai Close Barnsley S70 2FL
T: 01226 286256
M: 07881898300
E: mboothdesign@btconnect.com

Scale	1:100	Drawn	MJB
Date	DECEMBER 2018	Ref.	18.35
Dwg No.	**S2**	Rev.	

0cm | 2cm | 4cm | 6cm

Copyright mboothdesign. All dimensions in millimeters unless otherwise stated.
Dimensions for setting out in existing buildings are to be checked and verified on site.
to be checked on site