

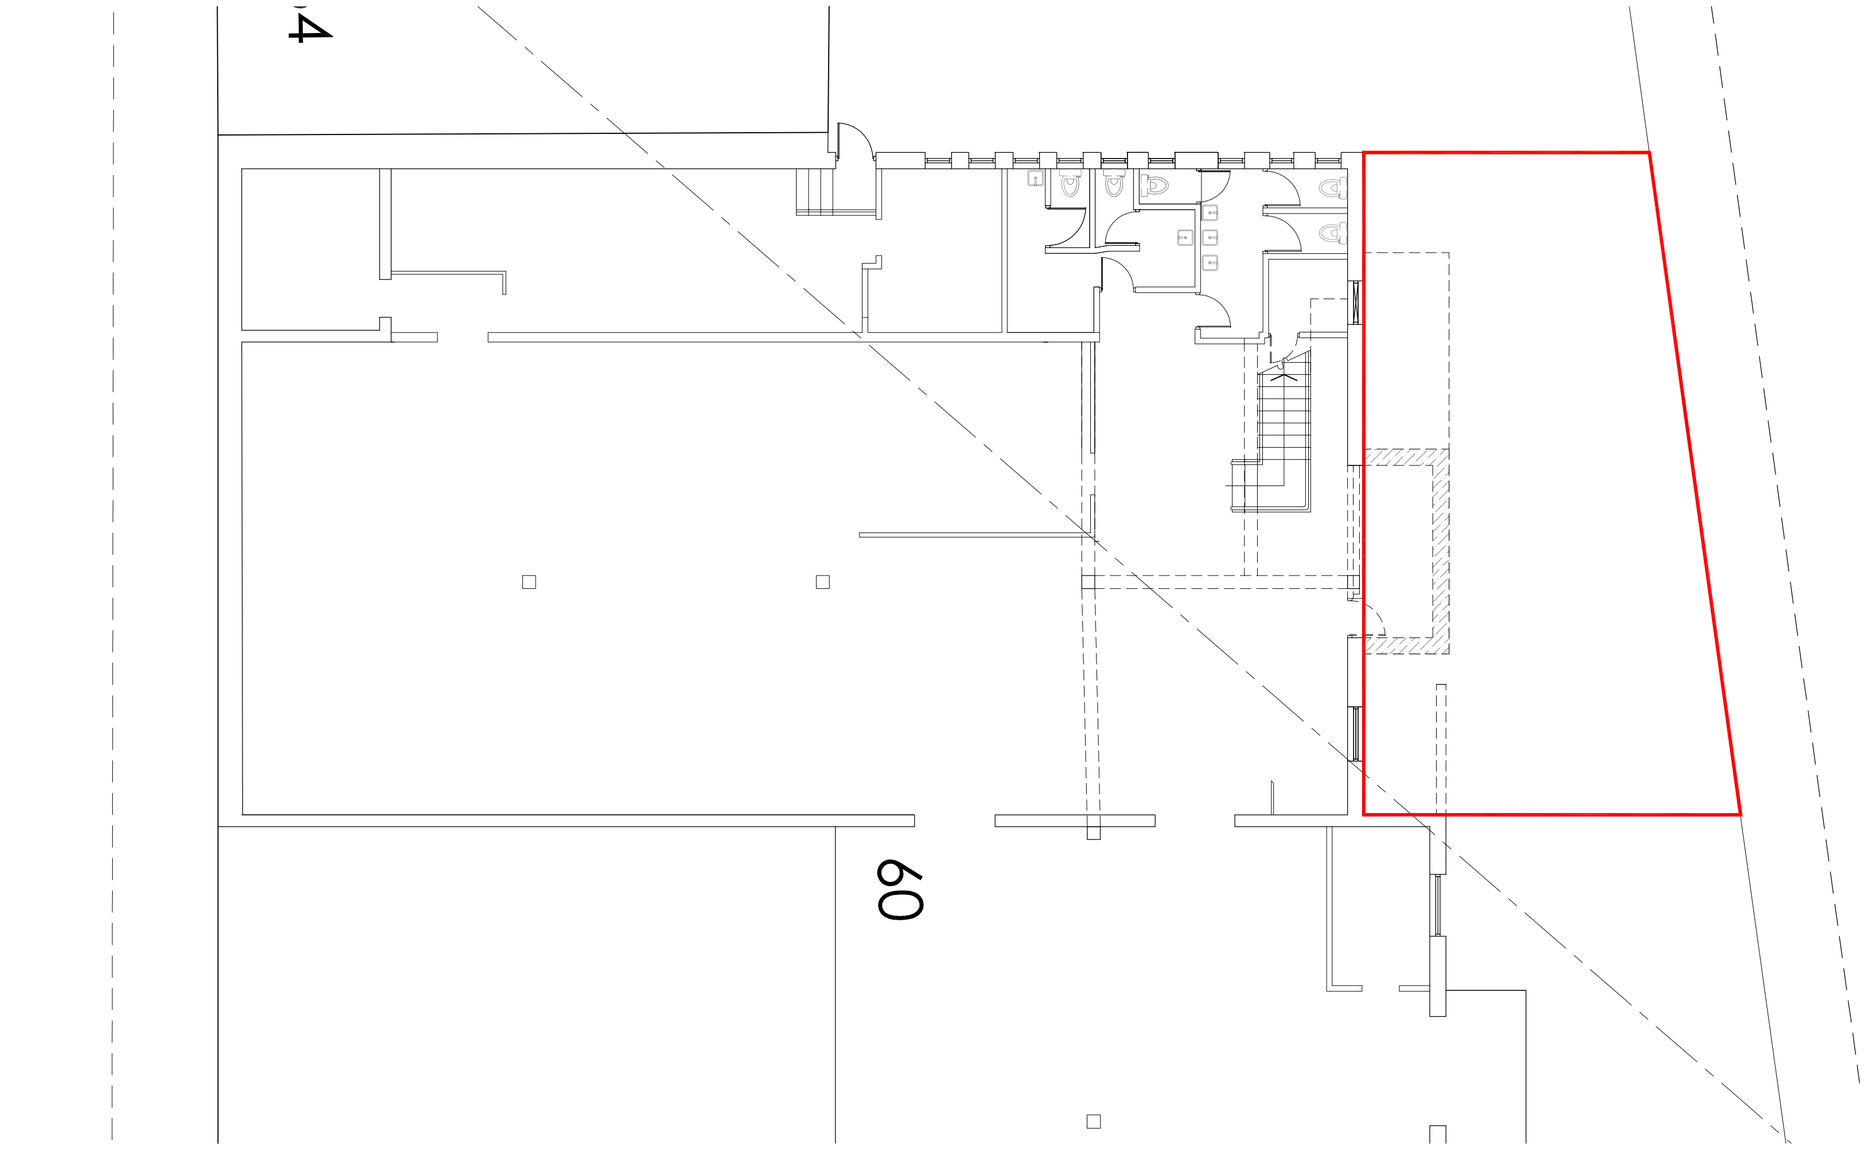


1:100 SCALE EXISTING BUILDING PLAN

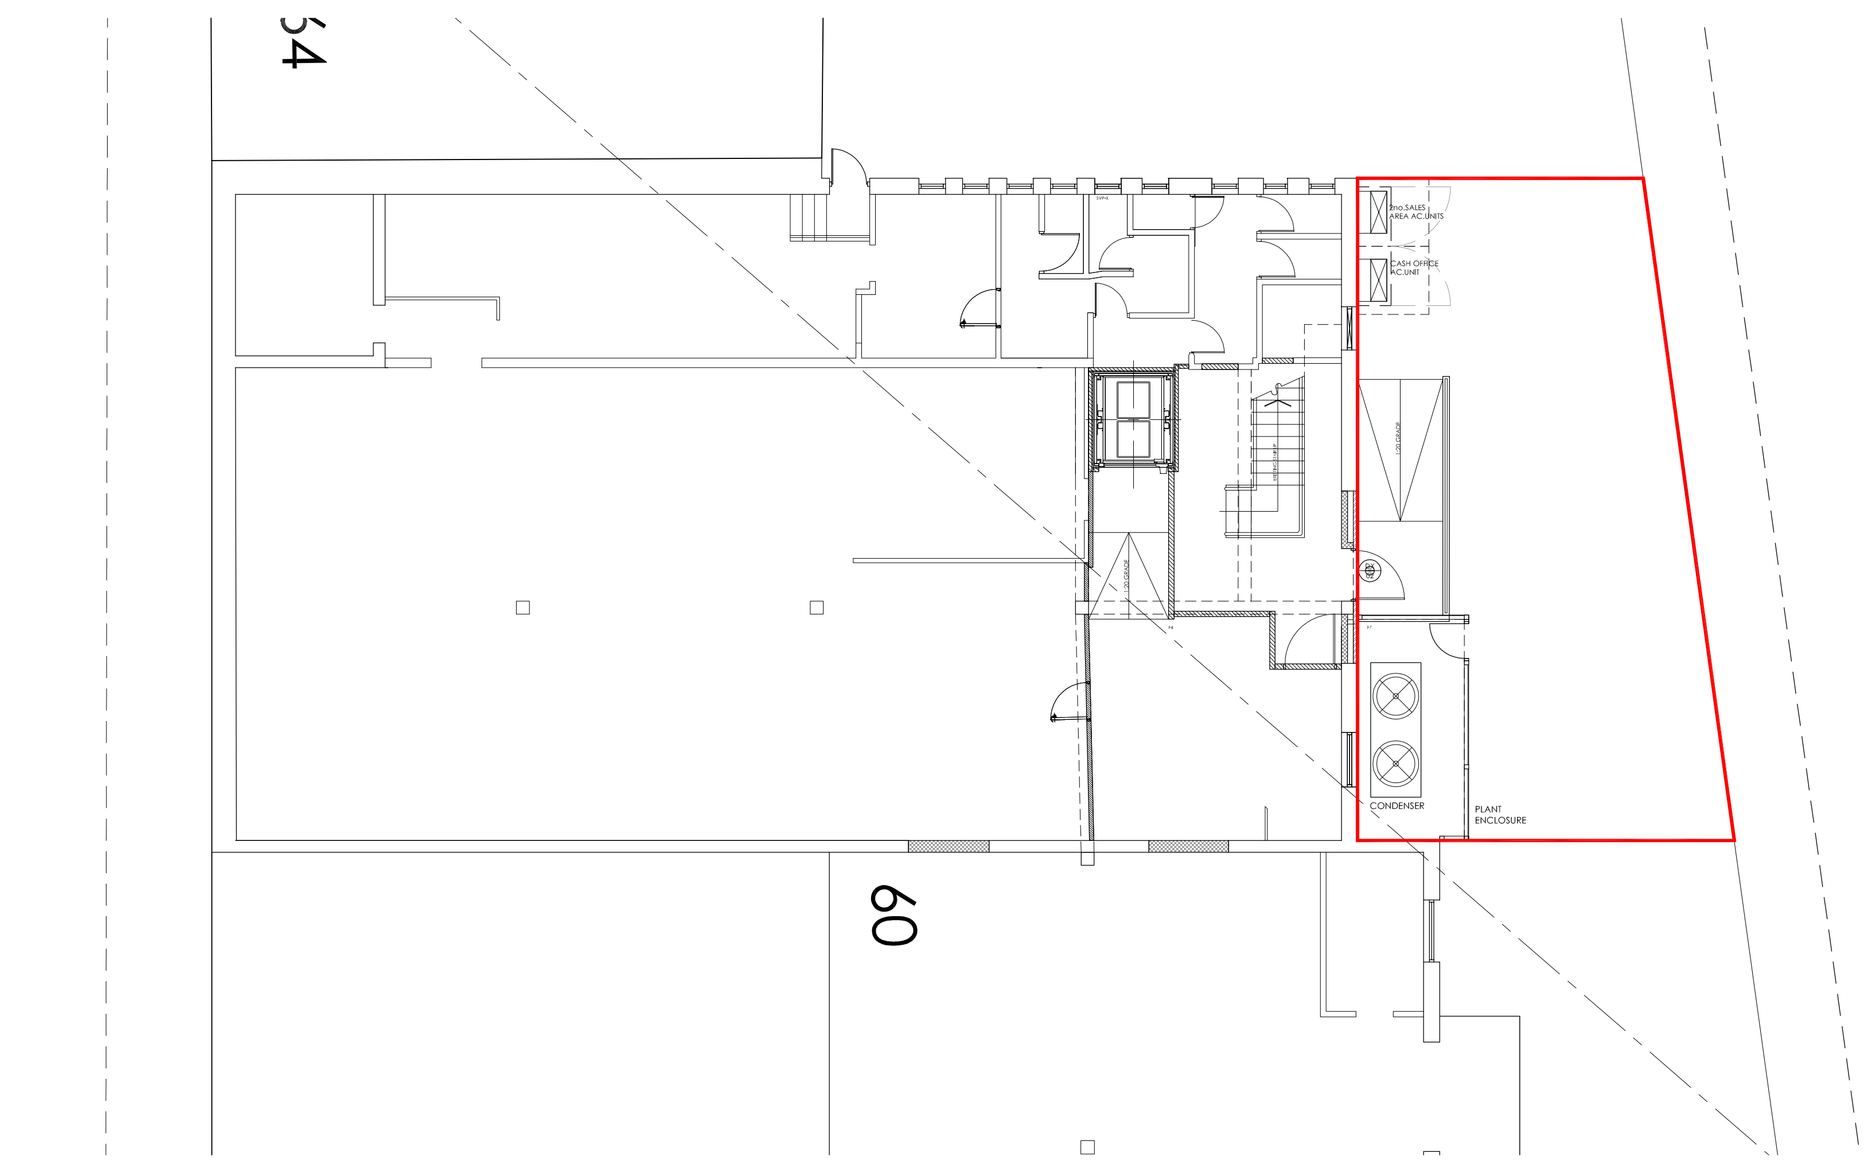


1:100 SCALE PROPOSED BUILDING PLAN

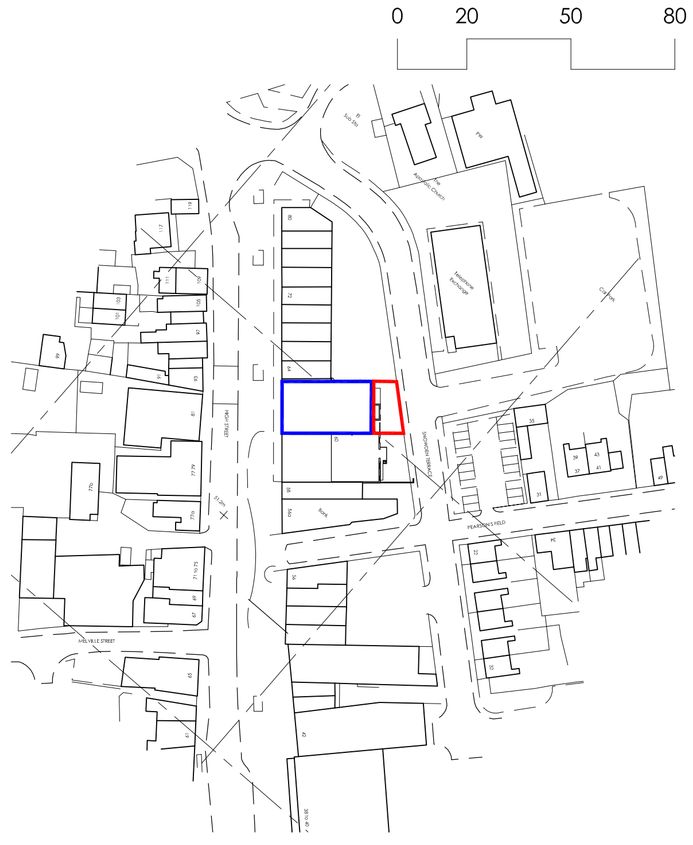

1:1250 SCALE LOCATION PLAN

DENOTES AREA SUBJECT TO THIS APPLICATION

DENOTES AREA IN THE DEMISE OF THE APPLICANT

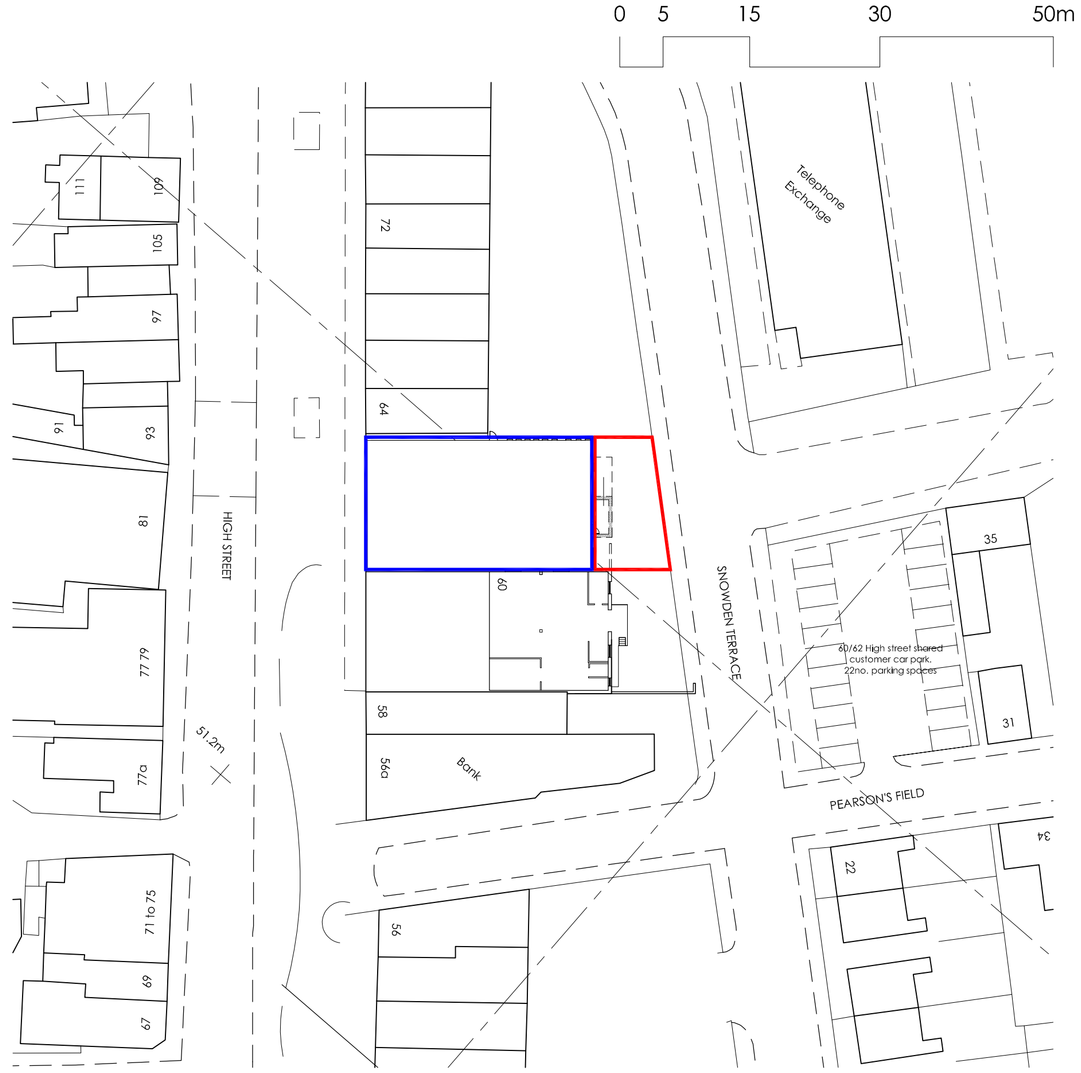

1:500 SCALE BLOCK PLAN

archer architects

ISO 9001 REGISTERED FIRM

Copyright Archer Architects. All dimensions to be verified on site.

THIS DRAWING IS TO BE USED FOR THE PURPOSE OF THE PLANNING APPLICATION ASSOCIATED WITH THE PROPOSED EXTERNAL MECHANICAL PLANT APPLICATION AND ANY ASSOCIATED WORKS ONLY.

ANY REFERENCE OR ILLUSTRATION OF THE ATM AND SHOP FRONTS IS FOR INFORMATION PURPOSES ONLY, THESE UNITS ARE TO BE DEALT WITH UNDER SEPARATE APPLICATION.

ANY REFERENCE OR ILLUSTRATION OF THE RETAIL SIGNAGE IS FOR INFORMATION PURPOSES ONLY, ADVERTS ARE TO BE DEALT WITH UNDER SEPARATE APPLICATION.

Schedule of materials and proposals
PLANT APPLICATION

Condenser
CONDENSER TO BE A FREE STANDING FLOOR MOUNTED UNIT. TO BE A 1138(w)x3100(h)x1695(h)mm TWIN FAN FLAT BED OPERATING AT 32dB(A) AT 10mtr DAYTIME AND 27dB(A) AT 10mtr NIGHT TIME. COLOUR: LIGHT GREY

AC Units
AC UNITS TO BE WALL MOUNTED AND TO CONSIST OF 2no. SALES AREA AC UNITS, SIZE: 970(w)x370(d)x845(h)mm, BOTH OPERATING AT 40dB(A) AT 10MTR, NO NIGHT RUNNING, AND 1no. CASH OFFICE AC UNIT, SIZE: 780(w)x390(d)x540(h)mm. OPERATING AT 32dB(A) AT 10MTR. COLOUR: LIGHT GREY

PLANT AREA PERIMETER FENCE TO BE 2.4m HIGH CLOSE BOARDED TIMBER (STANDARD ACOUSTIC SPECIFICATION TO BE IN ACCORDANCE WITH ACOUSTIC ENGINEERS RECOMMENDATIONS)

For PLANNING Purposes

Revision: | By | Approved

archer architects
Office 7, Gateway 1000
Arlington Business Park
Whittle Way
Stevenage
Hertfordshire
SG1 2FP

t: 01438 749400
f: 01438 749591
e: arc@archer.uk.com
www.archerarchitects.co.uk

Client:
TESCO EXPRESS

Project:
62 HIGH STREET
WOMBWELL

Drawing Title:
EXISTING AND PROPOSED BUILDING PLANS
MECHANICAL PLANT APPLICATION

Scale:	Date:	Drawn:	Checked:
1:100@A1	24.06.2010	CA	

Project No:	Drawing No:	Revision:
3746	(P)103-3	