

**STEPHEN A. WELCER.**
Architectural Tecnician and Surveyor .
217, Wakefield Road.
Normanton.
Wakefield.
WF6 1BP.
West Yorkshire.

Tel. 01924 890012.
Mob. 07989 964611.
e-mail. stevewelcer@btinternet.com.


A Minor amendments as client request. 20.11.2019
B Minor amendments as client request. 20.11.2019
C Minor amendments as client request. 29.01.2020
D Minor amendments as L/A request. 12.02.2020
E Re-drawn as client request. 19.03.2020

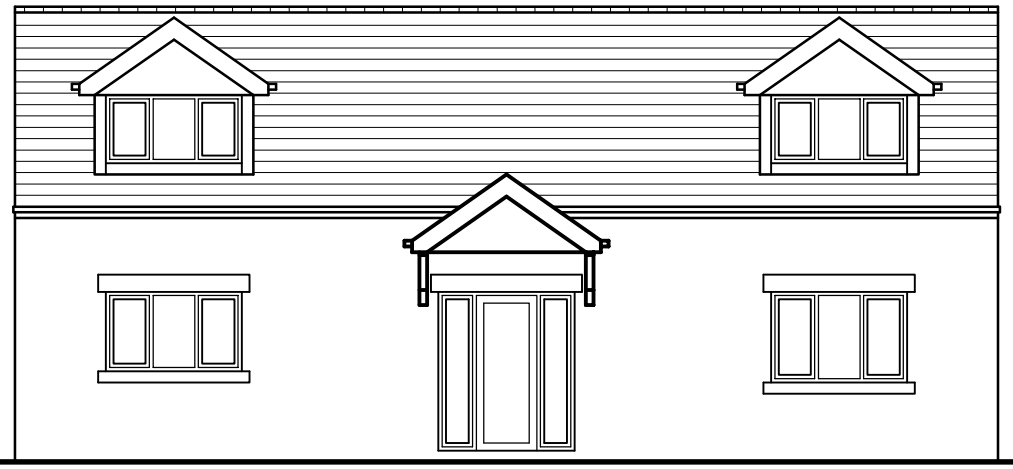


## Front Elevation.
as Proposed.

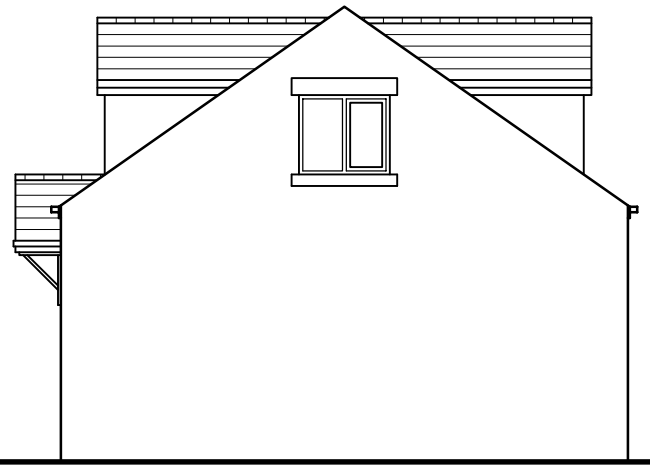


## Side Elevation.
as Proposed.

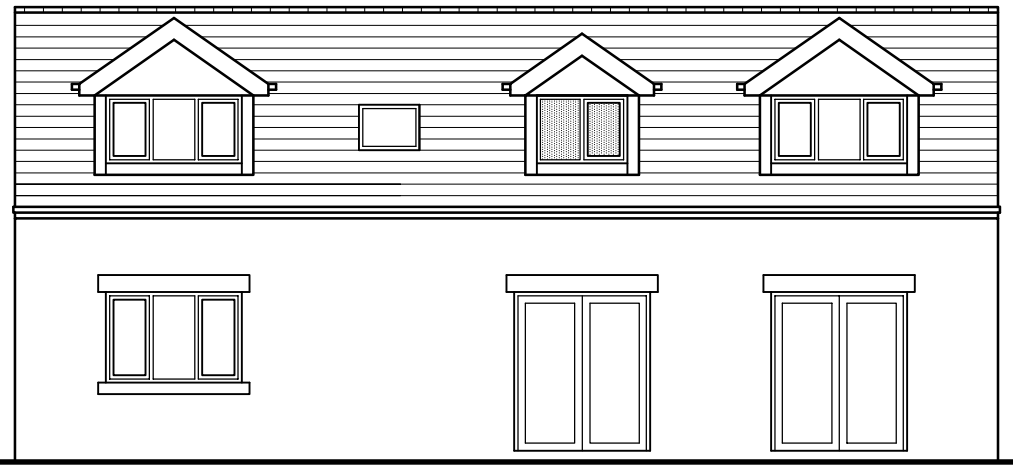


## Rear Elevation.
as Proposed.

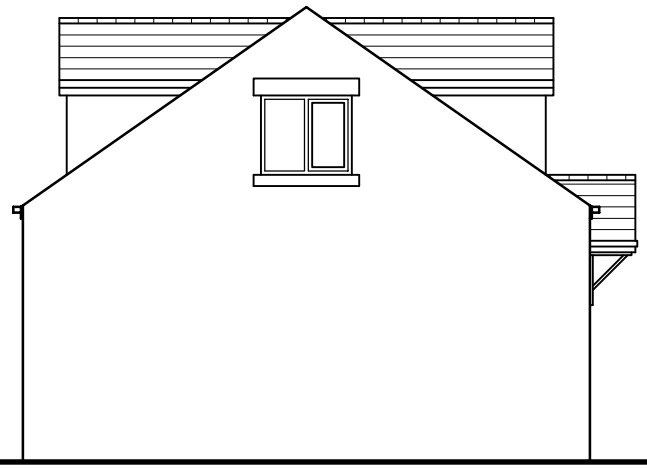

## Side Elevation.
as Proposed.

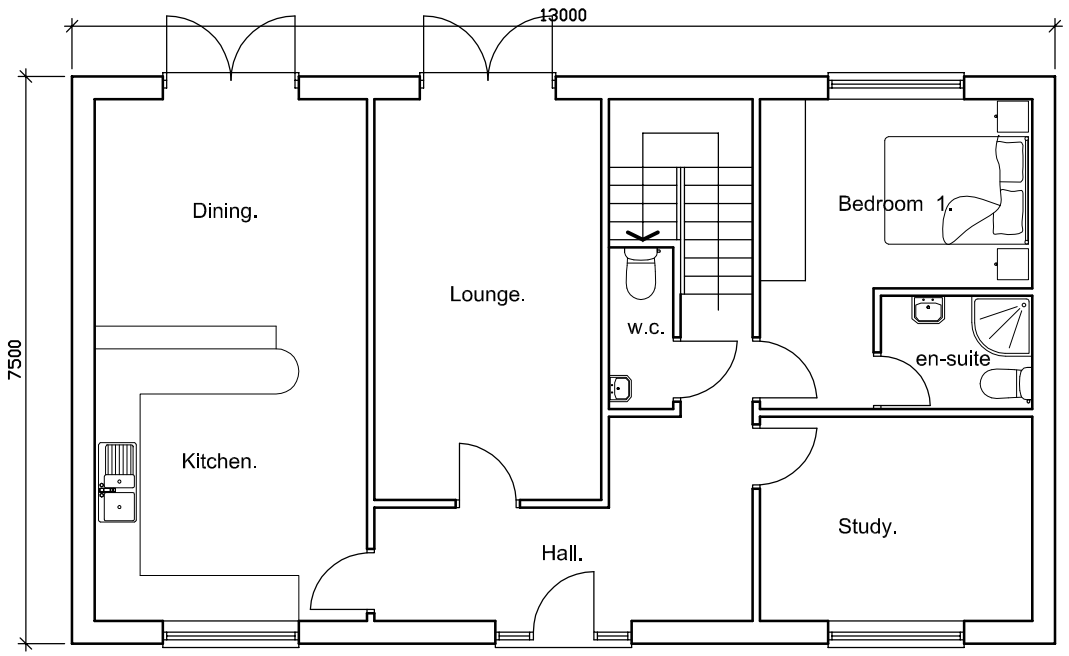


## Ground Floor Plan.
as Proposed.

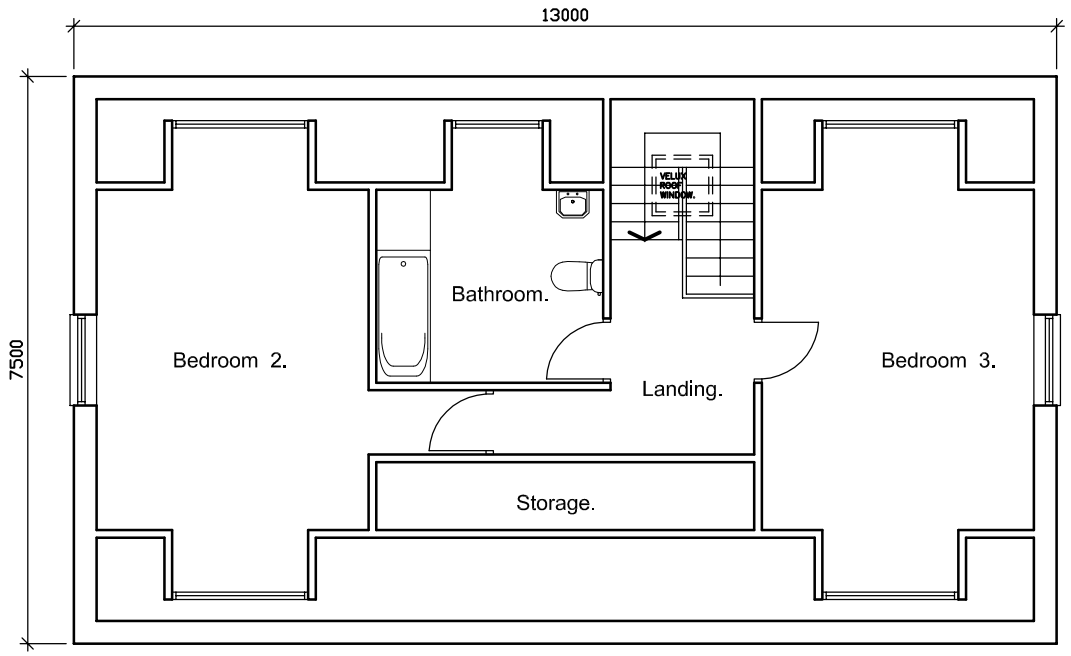


## First Floor Plan.
as Proposed.

Scale 1:50 - 1:100 @ A3.
Date NOV. 2019
Drawn by SW
Checked by -
Drawing no. 2019-35-02
Revision E

Drawing Title
PLANS AND ELEVATIONS AS PROPOSED.

Project Title
PROPOSED DWELLING.
MOOR LANE.
LUNDWOOD. BARNSLEY.
FOR MRS. L. WOOD.

Property Address
MOOR LANE.
LUNDWOOD.
BARNSLEY.
S71 5LF.