


FRONT ELEVATION
AS PROPOSED

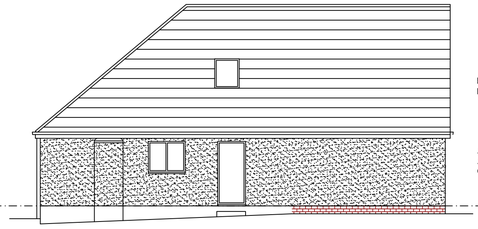


SIDE ELEVATION
AS PROPOSED

ROOF TILES TO BE MARLEY MODERN DARK GREY INTERLOCKING CONCRETE TILES


ALL NEW AND EXISITNG EXTERNAL WALLS TO BE BRICKWORK AT LOW LEVEL AS SHOWN WITH K-REND RENDER ABOVE. COLOUR 'CHAMPAGNE'




REAR ELEVATION
AS PROPOSED

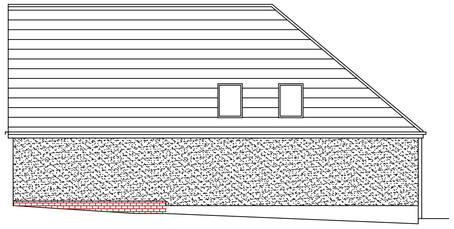

SIDE ELEVATION
AS PROPOSED

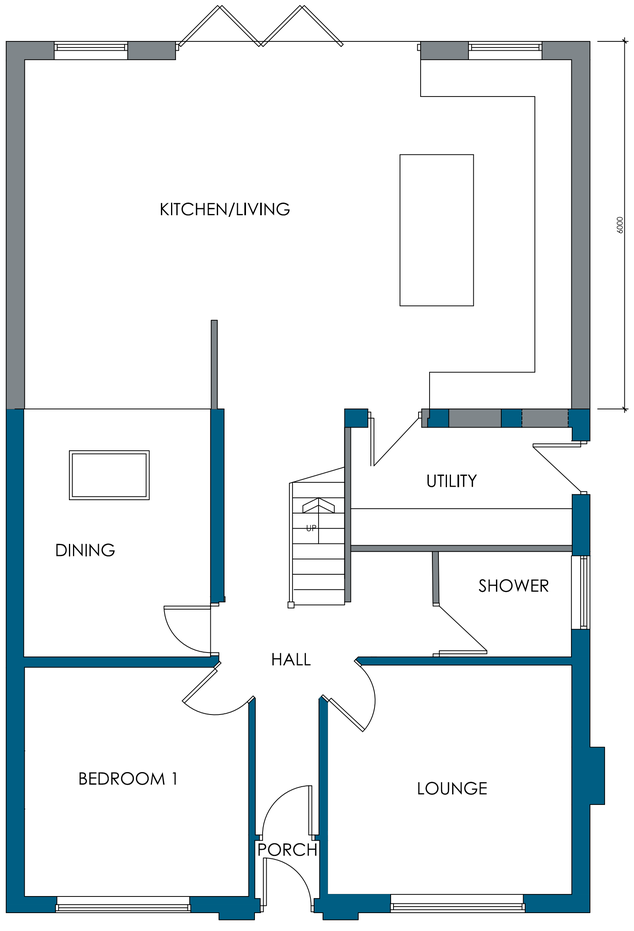


GROUND FLOOR PLAN
AS PROPOSED

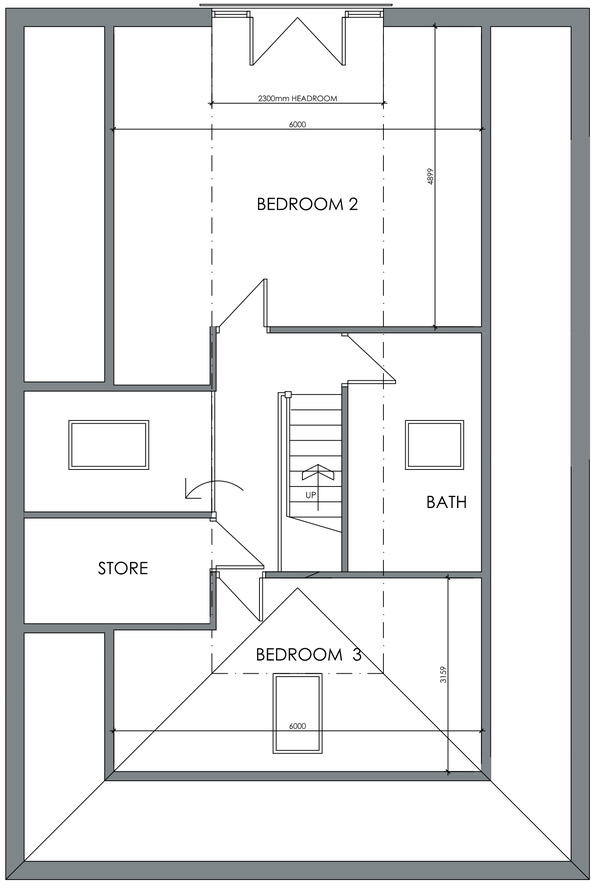


FIRST FLOOR PLAN
AS PROPOSED



FRONT ELEVATION
AS EXISTING

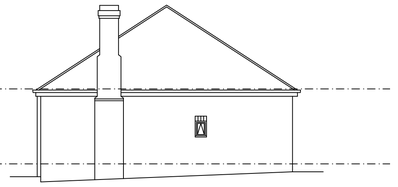


SIDE ELEVATION
AS EXISTING

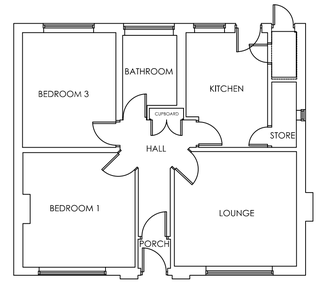


GROUND FLOOR PLAN
AS EXISTING



REAR ELEVATION
AS EXISTING

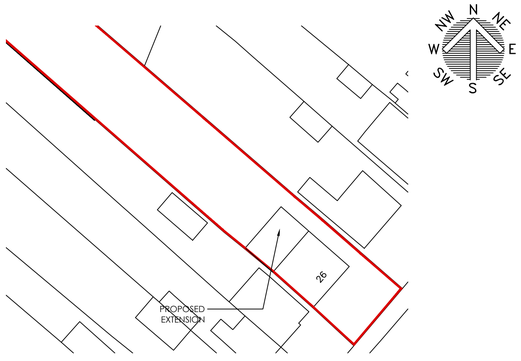

BLOCK PLAN
SCALE 1:500

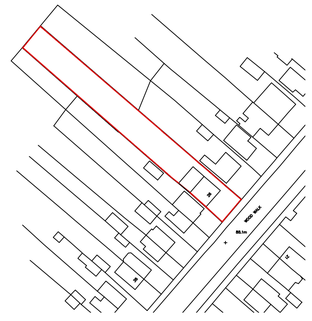

LOCATION PLAN
SCALE 1:1250

White Agus PARTNERSHIP
ARCHITECTURAL SERVICES
OFFICE ONE,
34 VICTORIA ROAD,
BARNSLEY,
S70 2BU
Phone: 01226 208482
Email: info@whiteaguspartnership.co.uk
Web: www.whiteaguspartnership.co.uk

Project.	Client.		
PROPOSED EXTENSION AT 26 WOOD WALK, WOMBWELL BARNSLEY, S73 0NG	MR & MRS SMEDLEY		
Drawing Title. PLANS AND ELEVATIONS	Date. JUNE 2021	Scale. 1:50 & 1:100 @ A1	
	Ref. 21-059	Dwg. No. 01	Rev. A

Date	Suffix	Description	Date	Suffix	Description
01-07-21	A	REVISED TO CLIENTS REQUIREMENTS			