Notes: PLANNING DRAWINGS, NOT TO BE USED FOR BUILDING REGULATIONS OR CONSTRUCTION PURPOSES

EXISTING MATERIALS
WALLS - red brick
ROOF - concrete tiles
WINDOWS/ DOORS - timber effect PVCu frames, timber front door


Revision: --

Revision List:


0 2.5m

Project Name: 14 Mortimer Road
Drawing Title: Plans, Elevations - Existing
Drawing Number: 1053/TP/002
Scale: 1:100@A3
Date: May 11


N

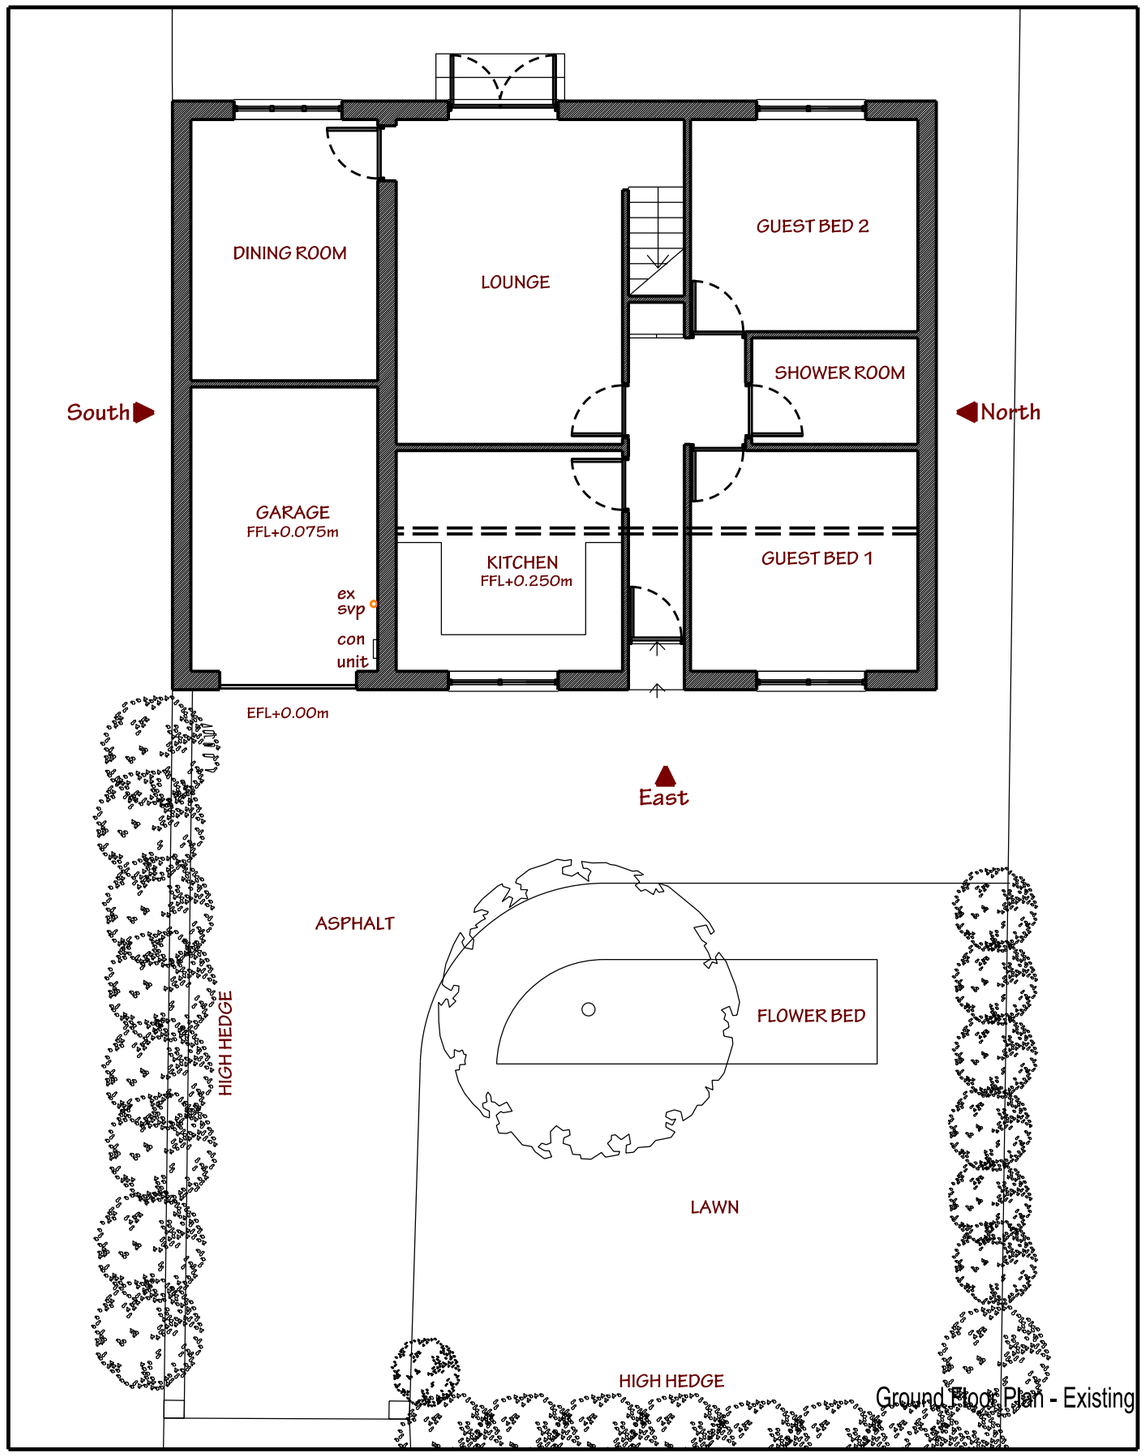


Ground Floor Plan - Existing

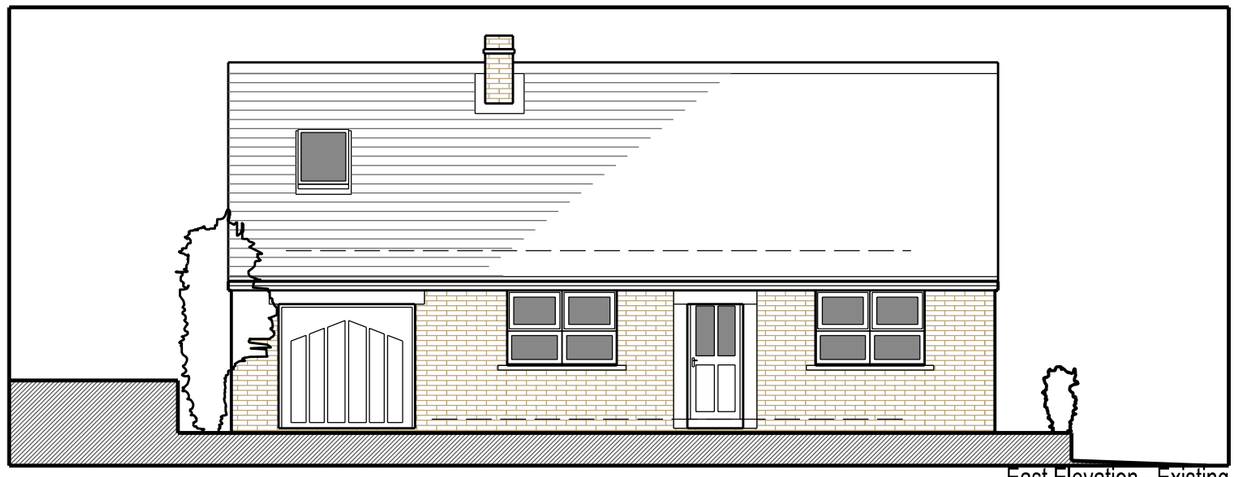

East Elevation - Existing

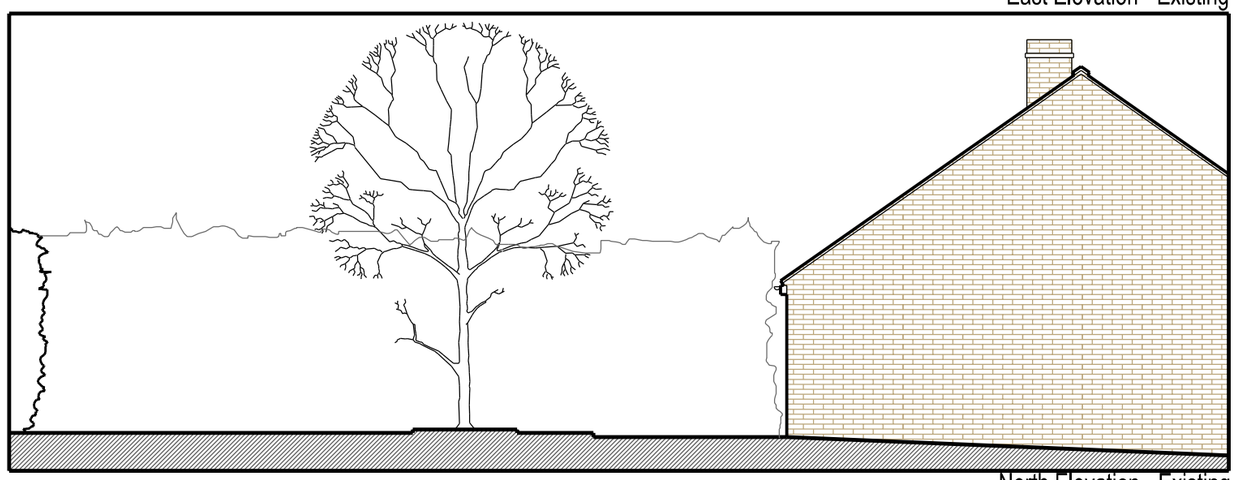

North Elevation - Existing

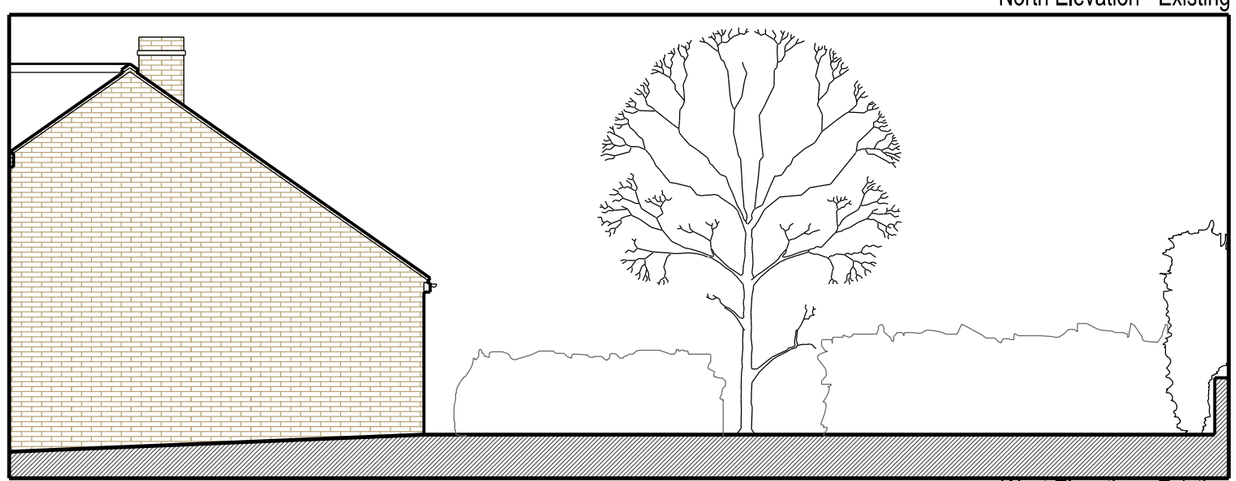

West Elevation - Existing

DSA design space architecture
t: +44 (0)1226 762697 e:info@designspacearchitects.co.uk www.designspacearchitects.co.uk