
THE LAUREIS Lund Hill LN
Royston S71 4BG.

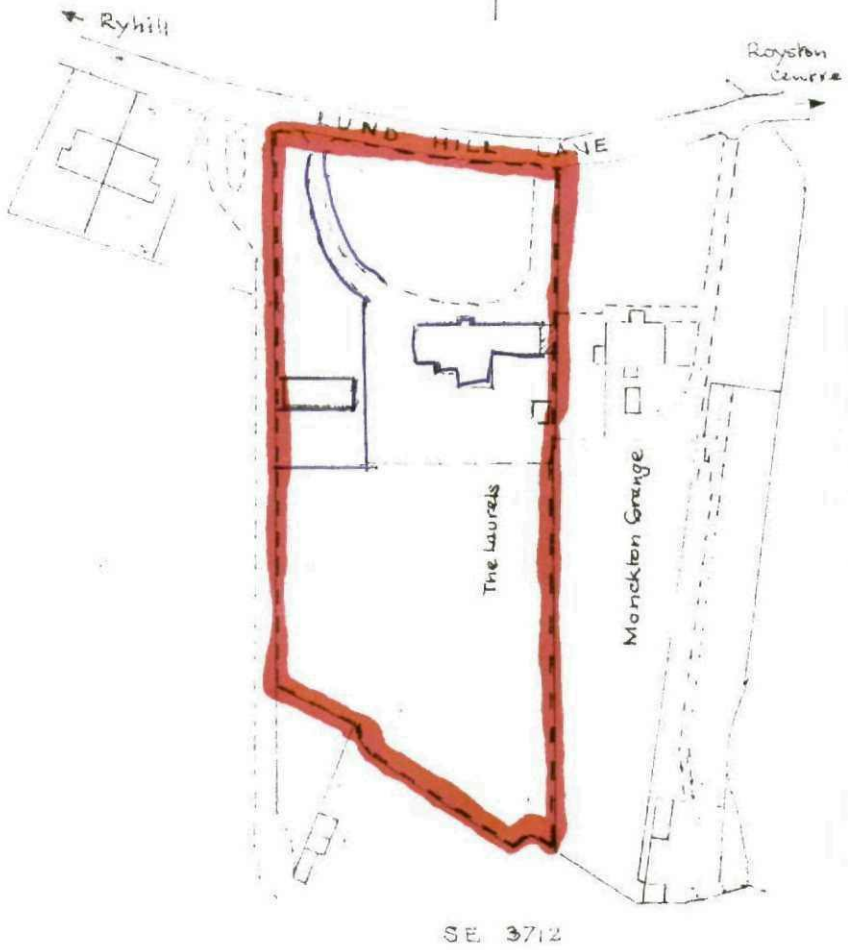

SITE PLAN


SCALE: 1/1250.

DRAWING no: CM004051I

APP no:-

THE LAURELS Lund hill LN
Royston S71 4BG.

CM0002305/11
APP NO:

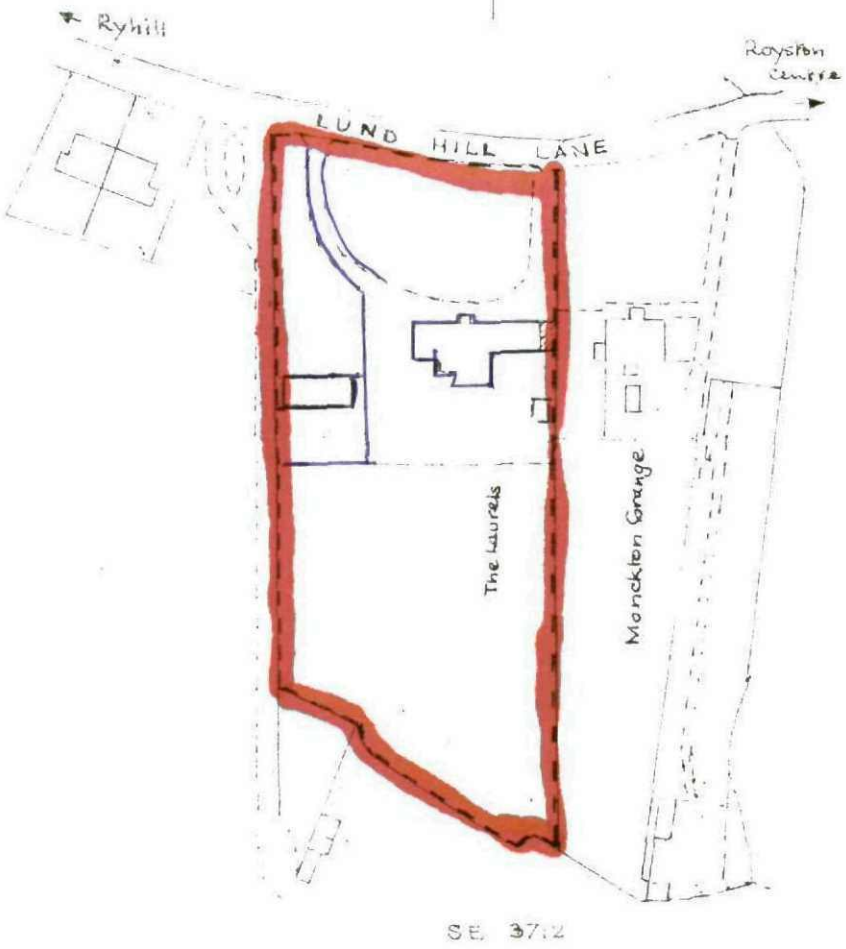

SITE PLAN

SCALE: 1/1250.


DRAWING no:- Cmd00505111

Date:- 0511


SCALE 1 TO 100

APP no [illegible]


EXISTING. OUT OF SCHOOL CLUB

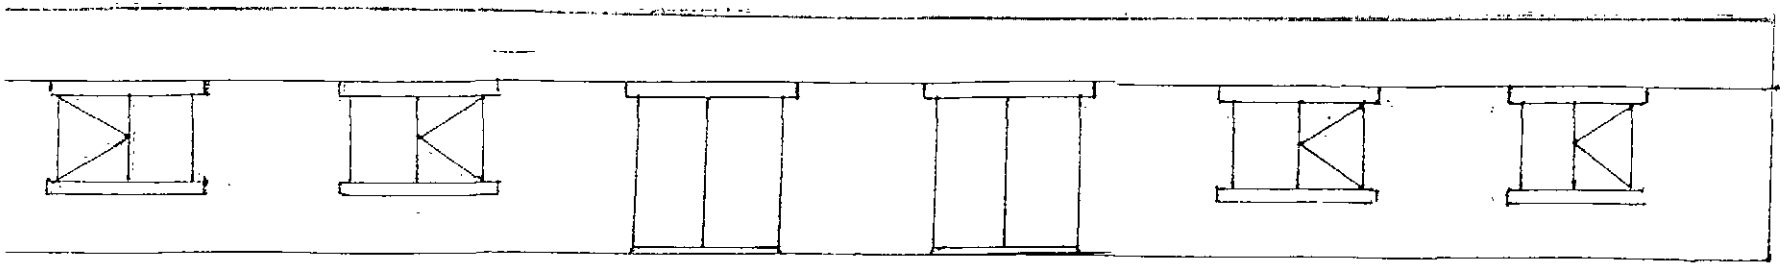

FRONT ELEVATION.

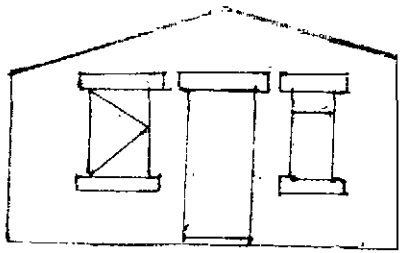

SIDE ELEVATION -

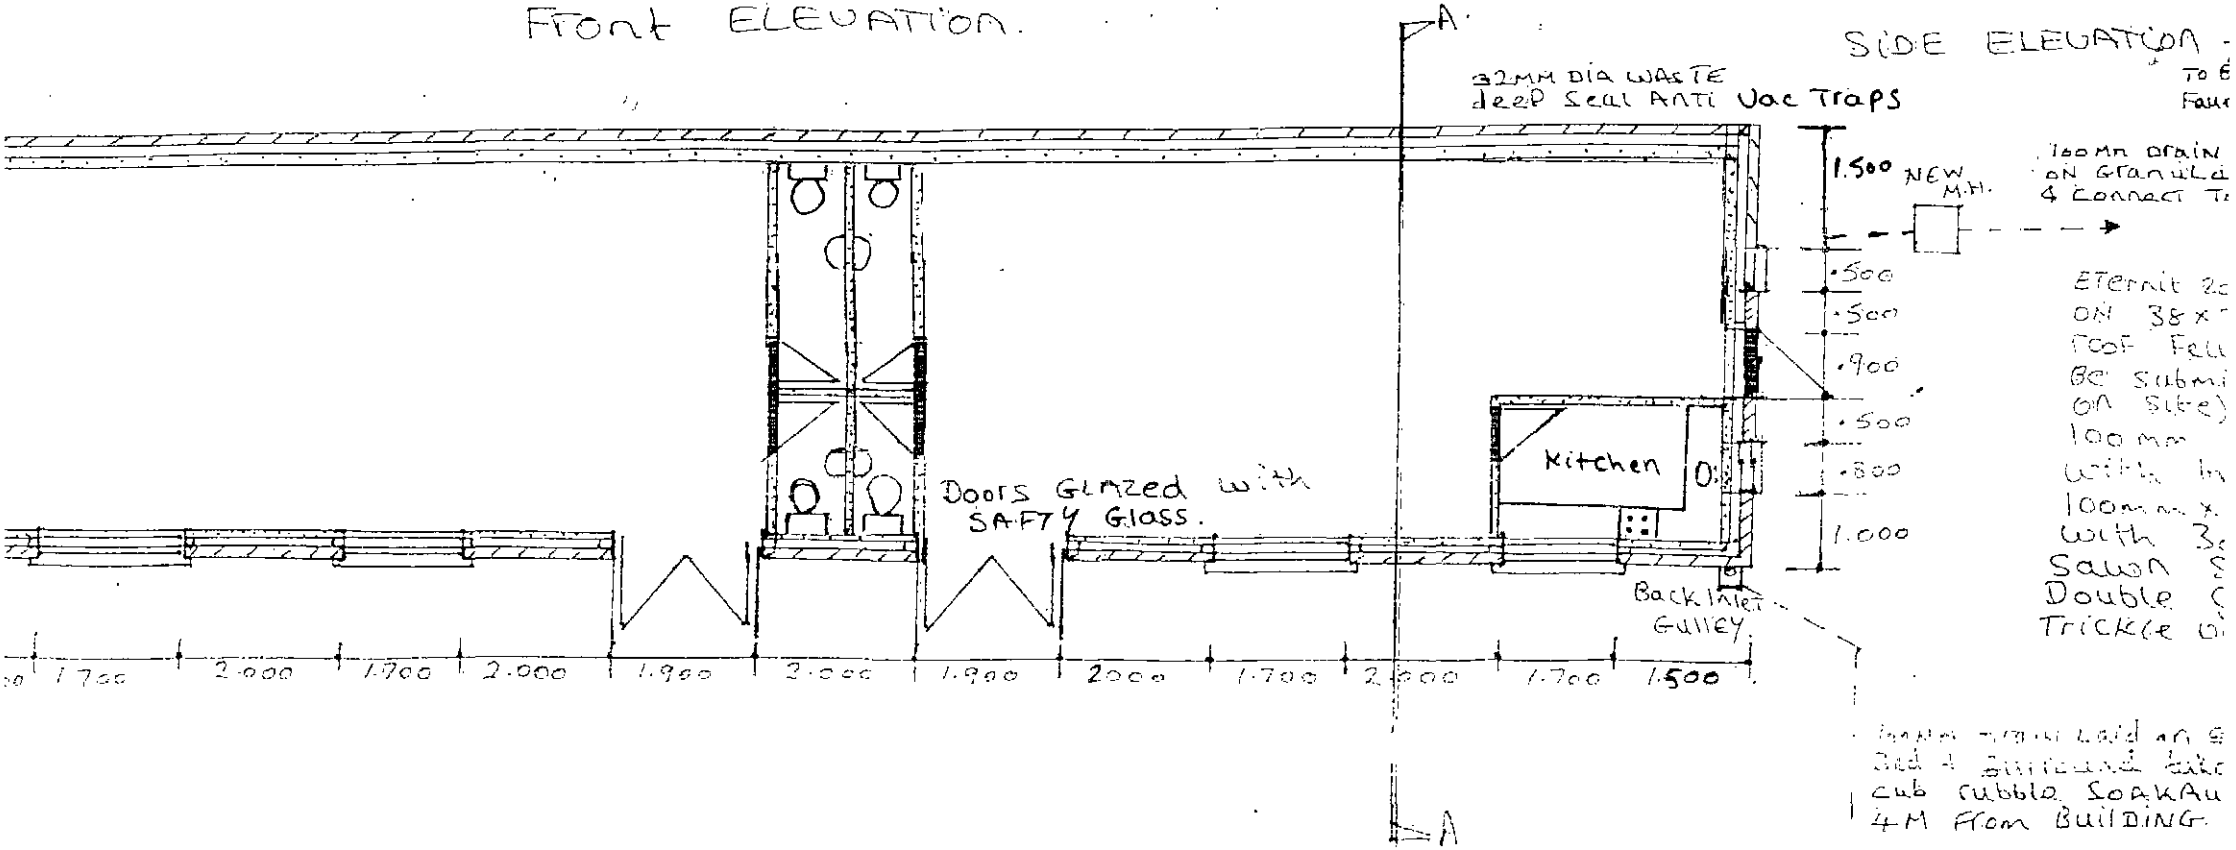


100MM TRAIN LAID ON
BED + SURROUND WITH
CUB RUBBLE SOAKAW
4M FROM BUILDING


Drawing no:- cmd00665

APP no 1486899


Proposed Residential Bungalow

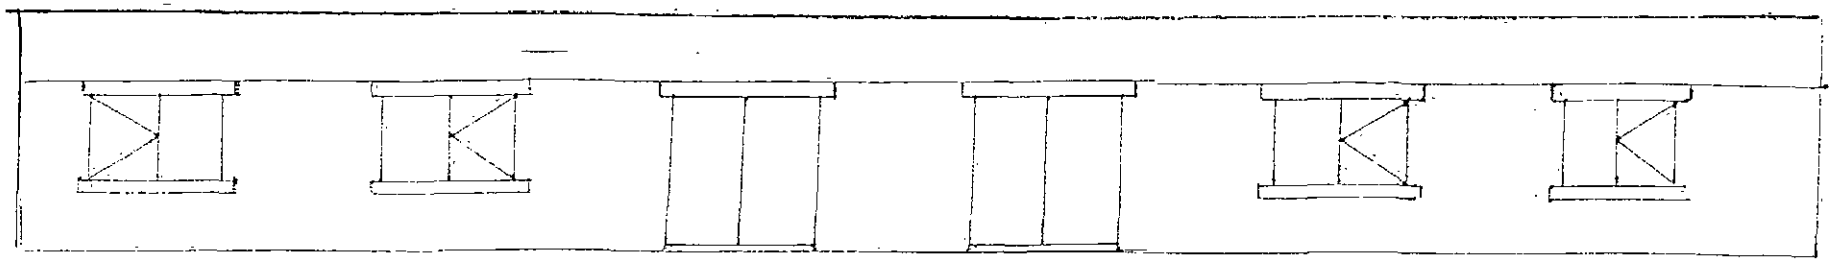

Front ELEVATION.

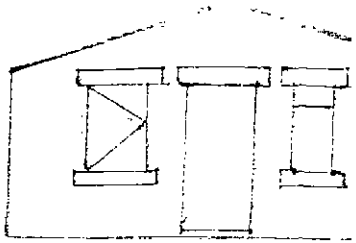


SIDE ELEVATION

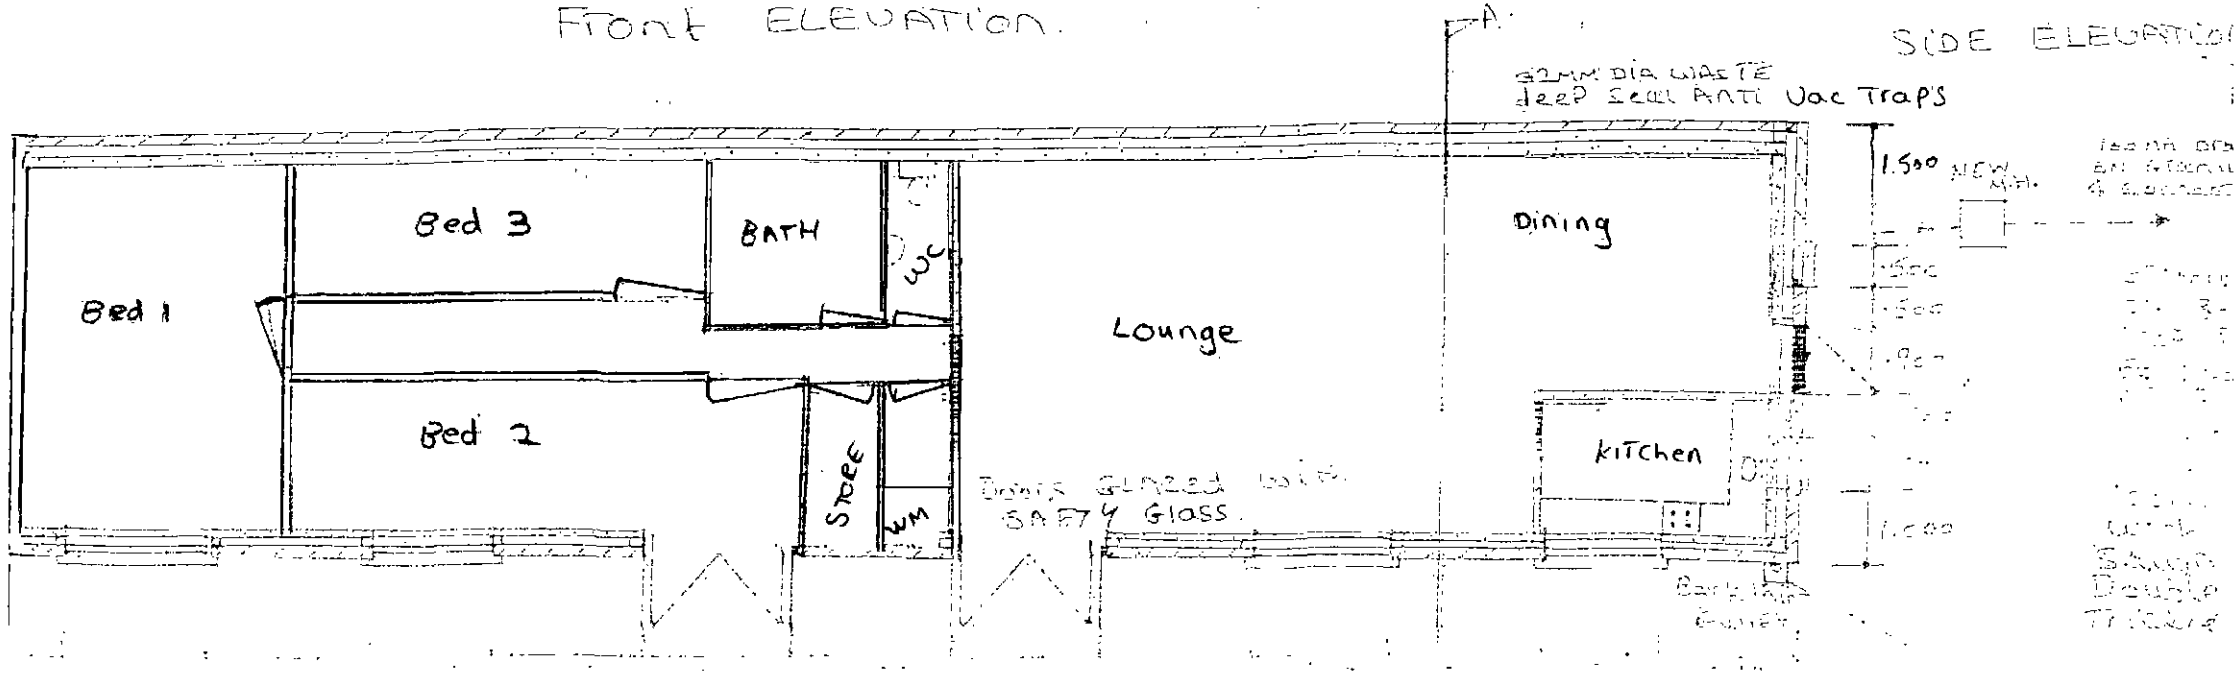


Scale 1To100

APP no:-


Existing out of school club

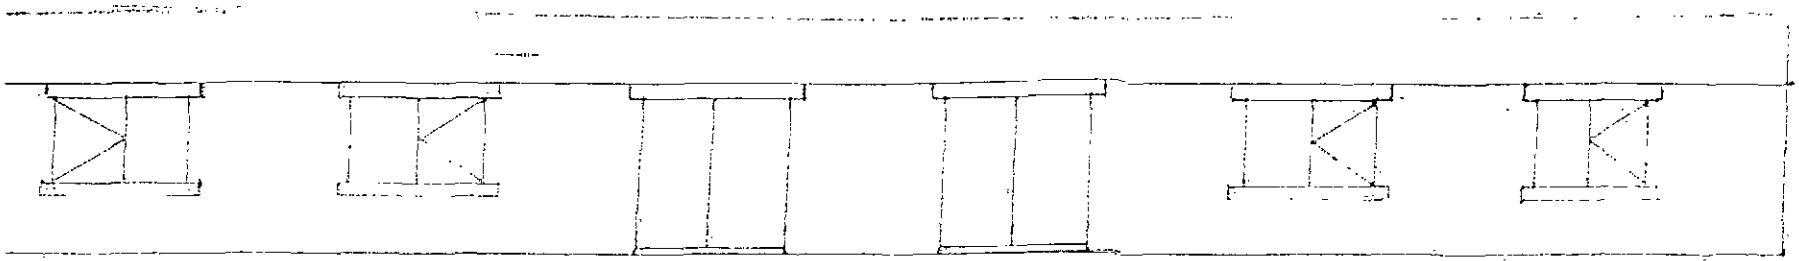

Front ELEVATION.

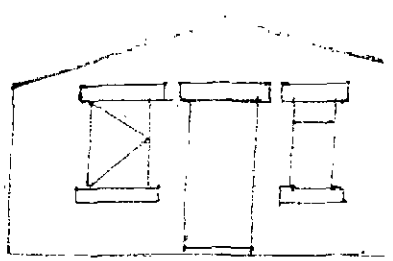

SIDE ELEVATION

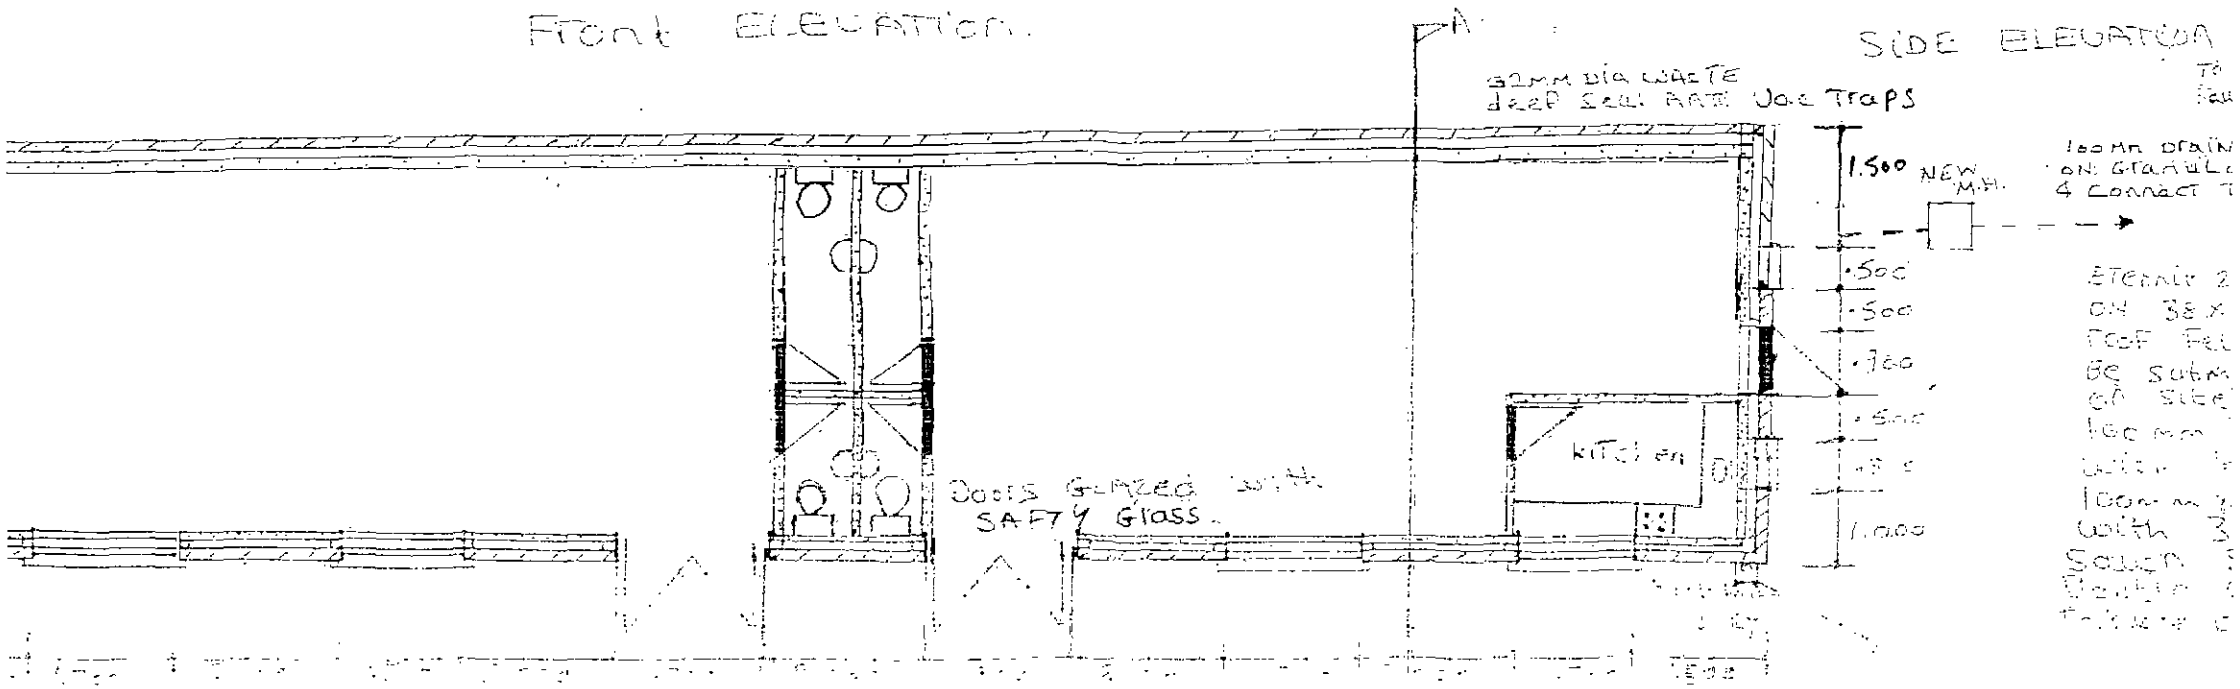


CUB RUBBLE SOAKAWAY
4M FROM BUILDING


Drawing no:- cmdc0865

APP no: 1486899

Proposed Residential Bungalow

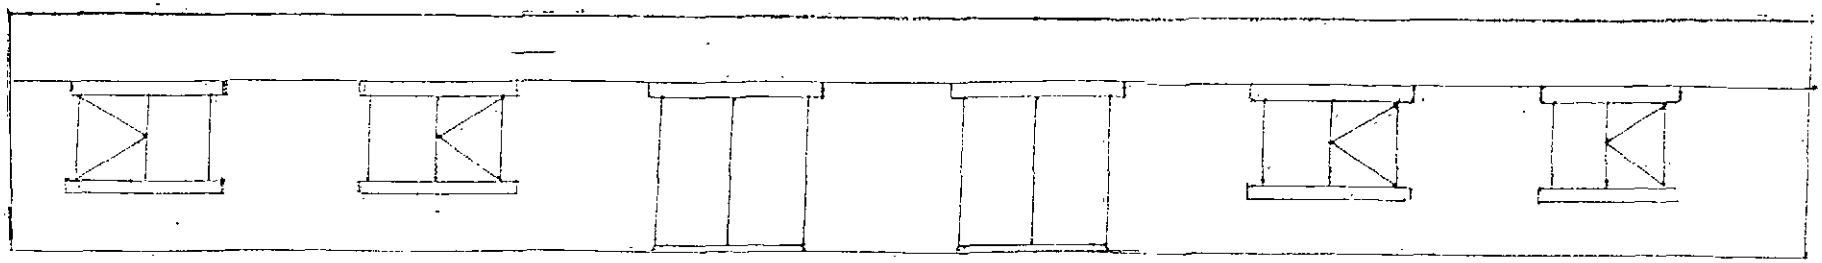

FRONT ELEVATION.

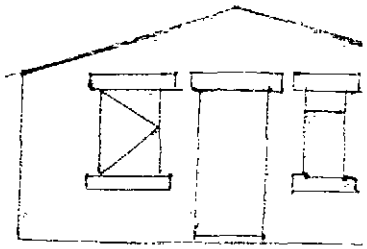

SIDE ELEVATION

