
A3

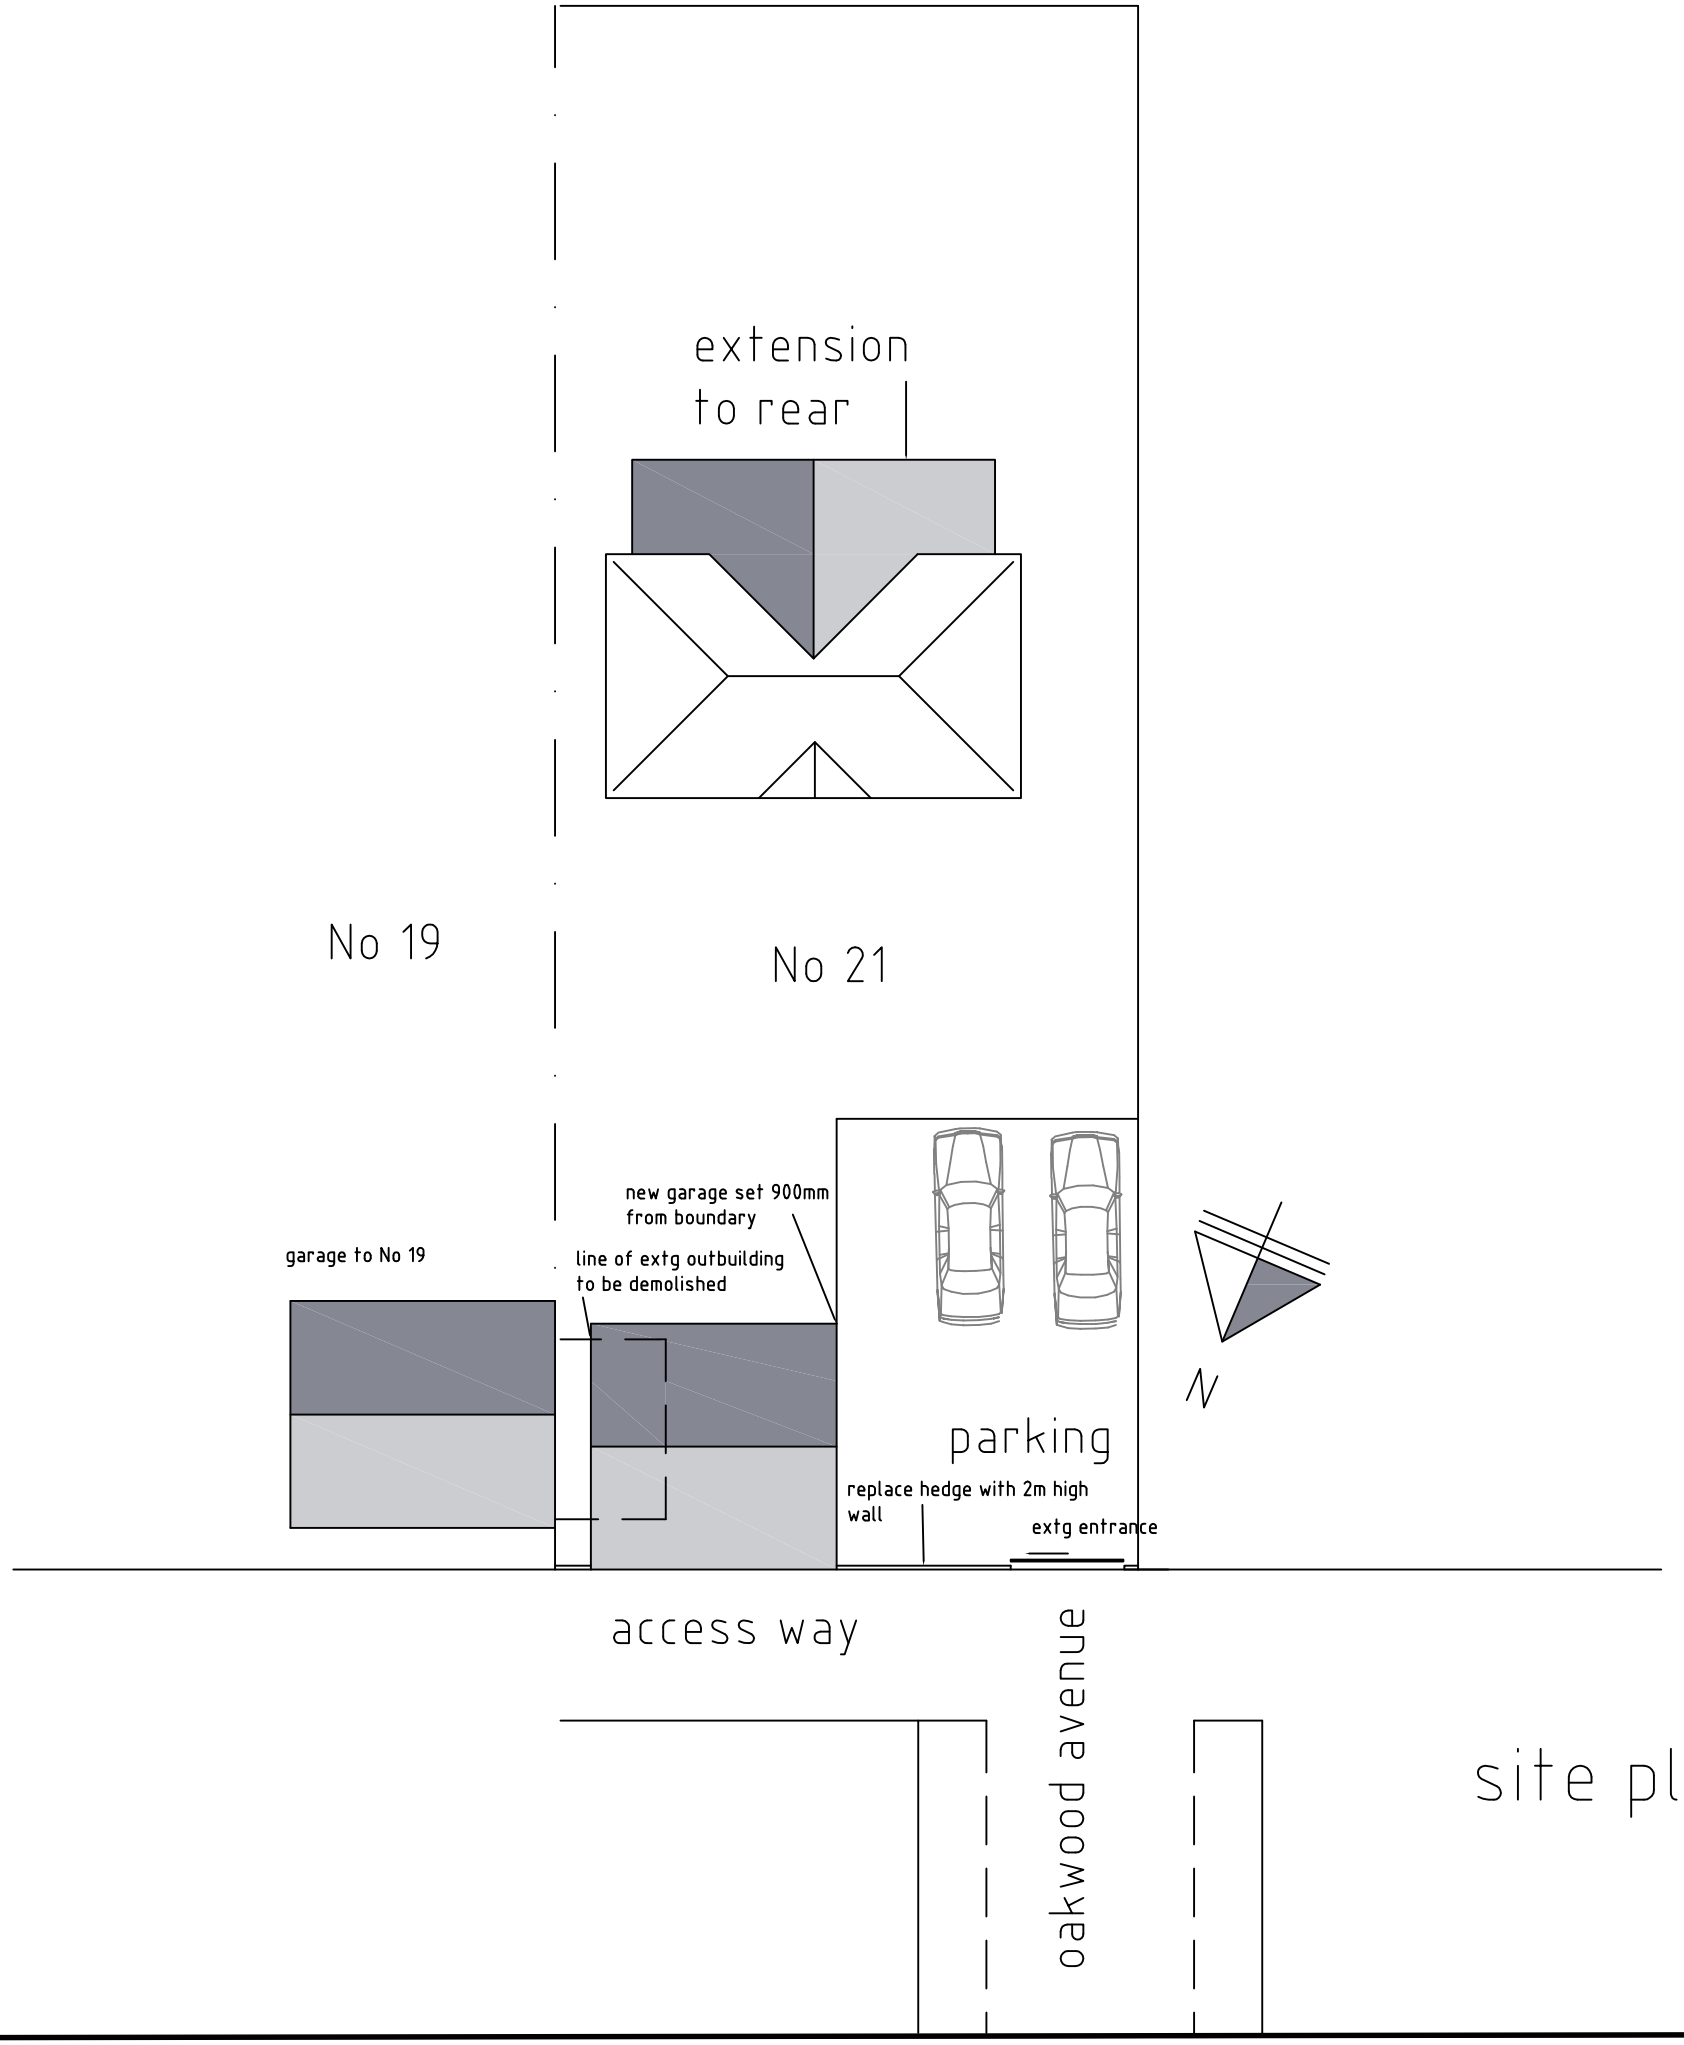

site plan 1:200

Rev A Garage added 29/7/21

Roy Harrison Arch Consultant
The Boat House
Huddersfield Road
Penistone
Telephone 07922696549
E-Mail: rhroyarch@gmail.com

Client
Mr & Mrs S Littledyke

Project
21 Oakwood Avenue
Royston
Barnsley S71 4EY

Title
site plan

Date	Drawing No.	Scale
11/7/21	rh/sl/3A	1:200
Sheet 1 of 1	Revision A	Drawn rh