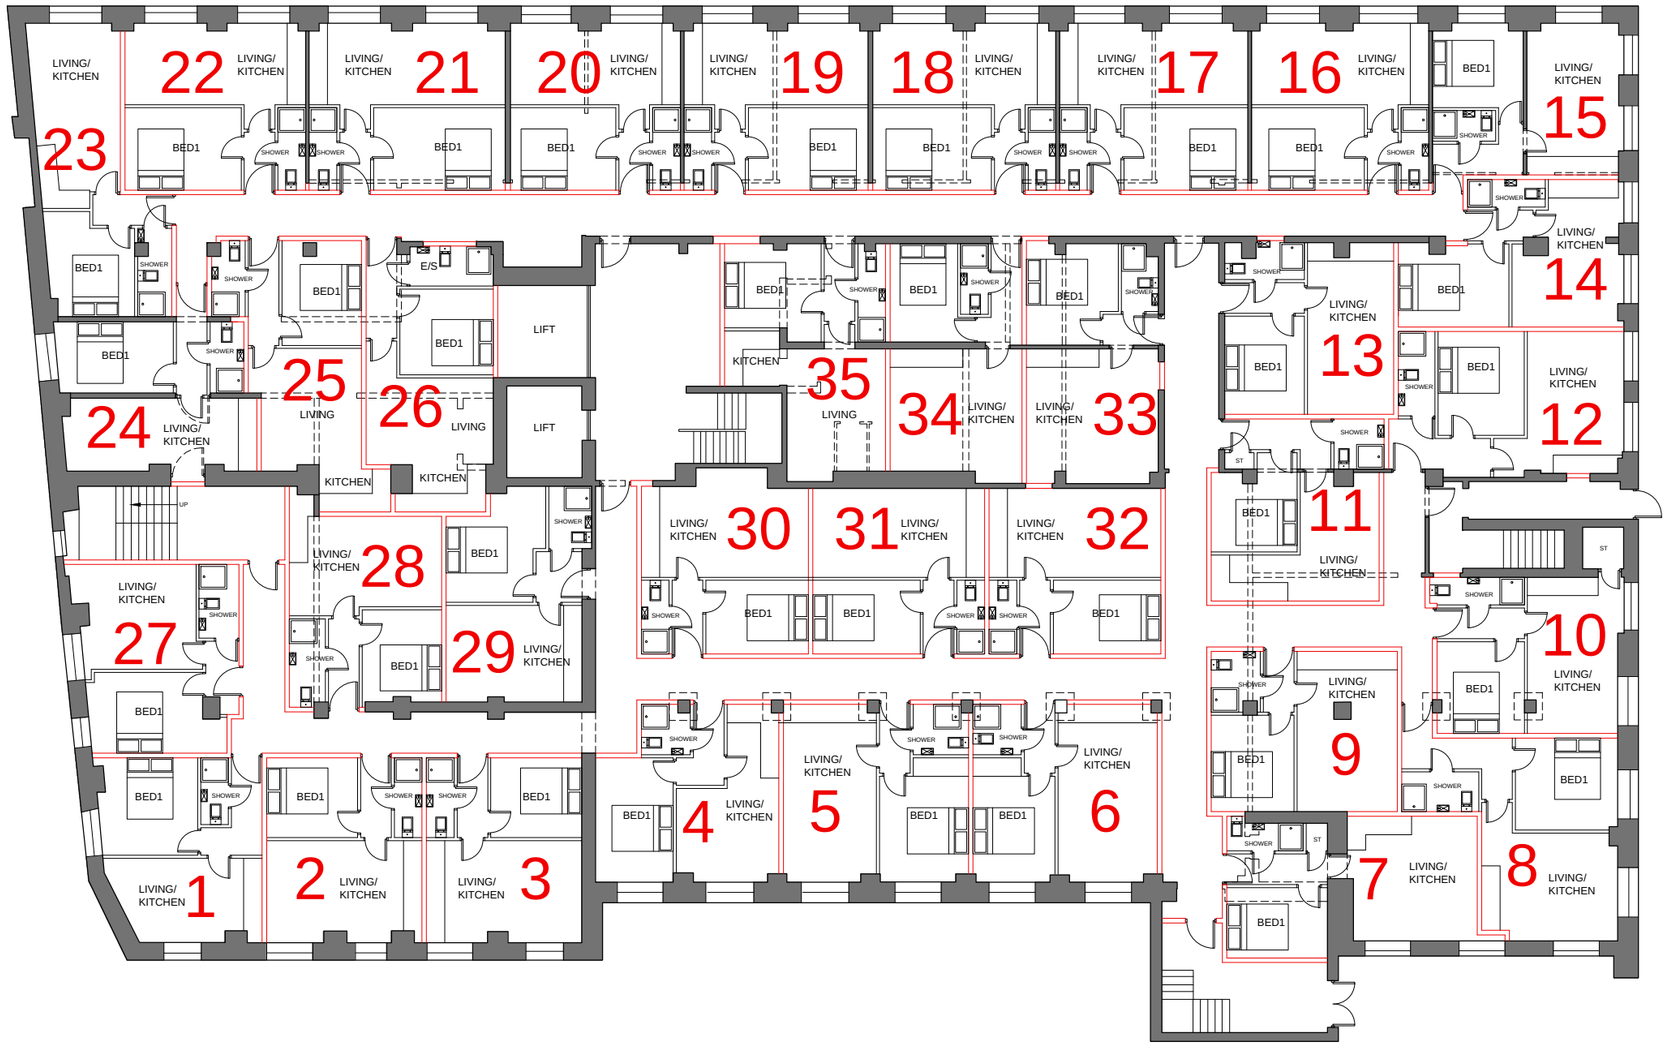


GROUND FLOOR PLAN
35 APARTMENTS

REV	DESCRIPTION

PROPOSED GROUND FLOOR PLAN

PROPOSED CONVERSION OF OFFICE BUILDING TO APARTMENTS, SPRINGFIELD HOUSE, BARNSLEY

CLIENT:	EMPIRE PROPERTY CONCEPTS
DWG NO:	K838/02
SCALE:	1/200 @ A3
DRAWN BY:	D.D.
DATE:	08/01/18
REV:	

neil pike architects
MICHIGAN HOUSE,17-19 CHORLEY NEW ROAD, BOLTON, BL1 4QR
TEL: 01204 392233 FAX: 01204 528505
WWW.NEILPIKEARCHITECTURE.CO.UK EMAIL: INFO@NEILPIKEARCHITECTURE.CO.UK

COPYRIGHT OF THIS DRAWING REMAINS WITH THE ARCHITECT. DO NOT SCALE FROM THIS DRAWING. WORK TO FIGURED DIMENSIONS. CHECK ALL DIMENSIONS ON SITE. IN THE EVENT OF ANY DISCREPANCY REFER QUERY TO THE ARCHITECTS.