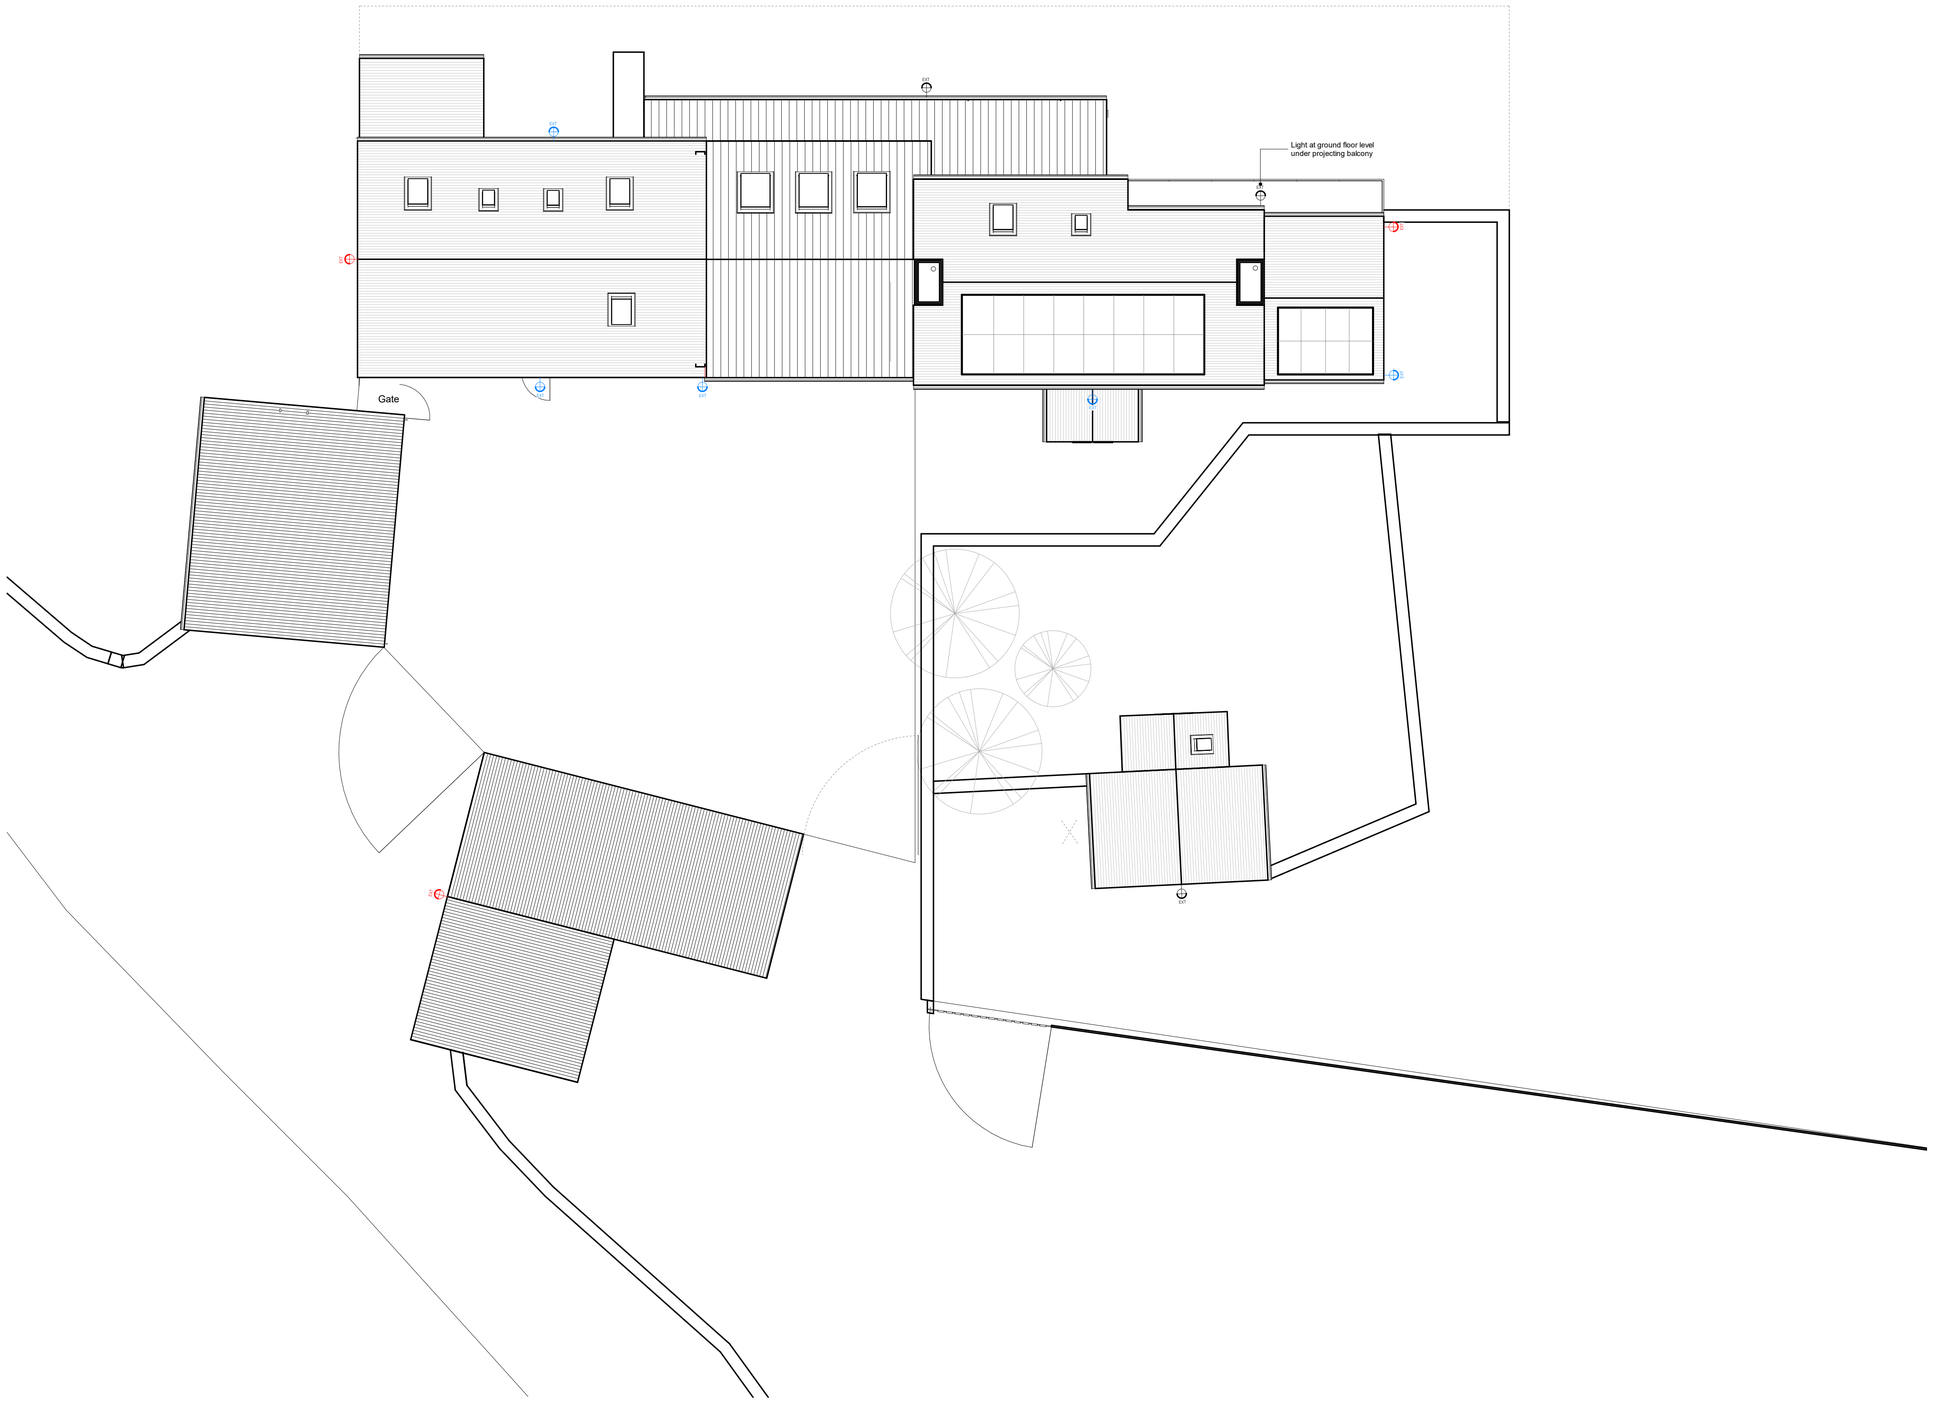


Proposed Site Plan - External Lighting
1 : 100

Graphical Scale **1:100** 0 1 2 3 4 5

All drawings should be read in conjunction with the entire **SK Series** drawings. Full details and specifications will be provided following approval of the planning application and through a formal Building Control submission prior to commencement of site works & construction.

EXT **Existing external lights to be demolished**

EXT **Existing external lights to be replaced**
Osram Ledvance 20w 3000k IP65 LED Floodlight - PIR sensor (or similar)



EXT **Proposed external light**
Astro Dartmouth Single 6W 3000k IP56 downward can - PIR sensor controlled (or similar)



All lighting to be 3000k and downward facing.

Existing lighting positions to be retained. Any new lighting positions to be situated no higher than 2200mm above corresponding FFL.

All lighting to be controlled by PIR motion sensors, dawn to dusk sensors, no switch override and 5 minute timer .

Rev	Description	Date	By
	First Issue	23.01.24	AE

peakarchitects
Broomhall, 8-10 Broomhall Road, Sheffield, S10 2DR www.peakarchitects.co.uk

Project
346-2019
Trunce Farm, Wortley

Client
Mark Barton

Status
Information ☐ Comment ☐ Approval ■ Tender ☐ Construction ☐ As-Built ☐

Drawing
TFW - PA - PL - 020
External Lighting Plan

Revision | Date 23 Jan. 2024

Scale 1 : 100@ A1

Planning