
Drawing No.	Rev No.
MMS001 -003	

Scale 1:100


0 1 2 3 4 5 10 15

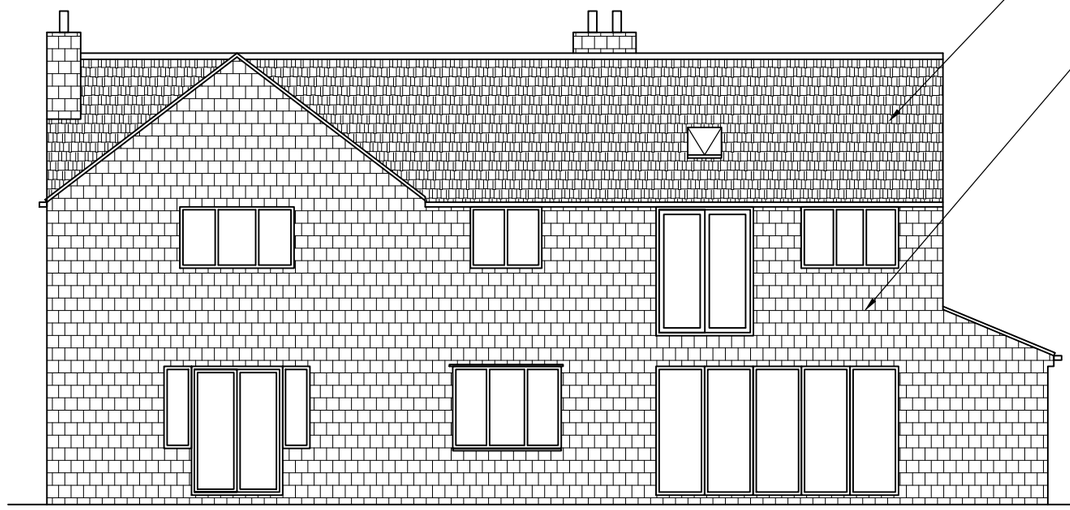

PROPOSED REAR ELEVATION
SCALE 1:100 AT A3



PROPOSED SIDE ELEVATION
SCALE 1:100 AT A3

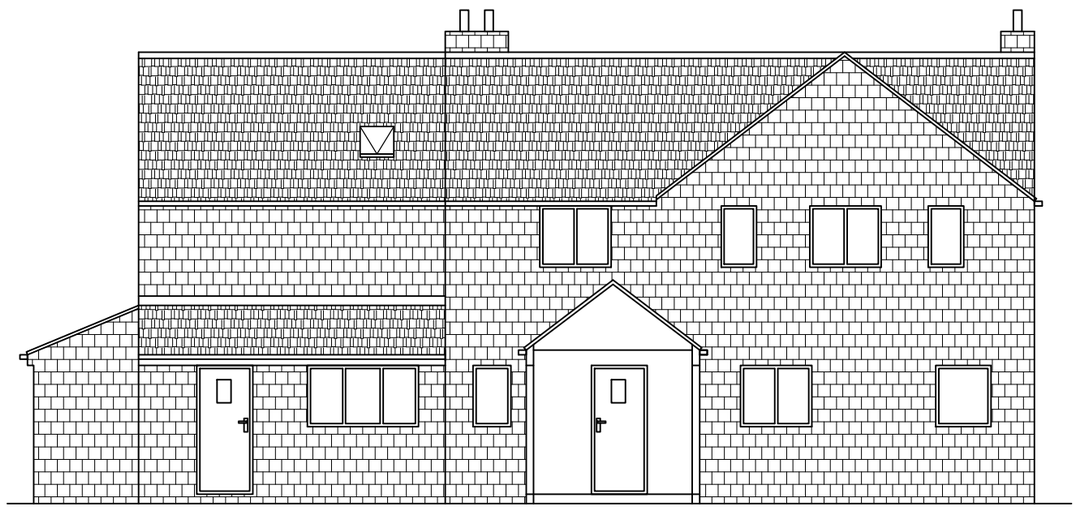

PROPOSED SIDE ELEVATION
(GARAGE OMITTED FOR CLARITY)
SCALE 1:100 AT A3

DO NOT SCALE: Contractor to check all dimensions and report any omissions or errors

NOTES

Rev	Description	By	Chk	App	Date

JRB DESIGNS Ltd
1 Saville Road
Cudworth
Barnsley
S72 8LT
Tel: 01226 383542
Fax: 01226 380078
Mob: 07970 541192
Email: john@jrbdesigns.co.uk

This drawing is copyright. © jrbdesigns Ltd.

Client
MR. M SPEIGHT

Drawing Title
PROPOSED ELEVATIONS

Address
1 SALISBURY ST. (PROSPECT HOUSE)
WILTHORPE
BARNSLEY
S75 2TH

Project Title:
PROPOSED TWO STOREY REAR EXTENSION & DETACHED GARAGE

Purpose of Issue:
PLANNING

Drawing Status
FIRST ISSUE

Scale at A3	Drawn By	Date	
AS SHOWN	JRB	12/06/2023	
Checked By	Date	Approved By	Date
	12/06/2023		12/06/2023
Project No.		Drawing No.	Revision
MMS001		003	-

APPROVAL [X] INFORMATION [ ] TENDER [ ] CONTRACT [ ] CONSTRUCTION [ ]